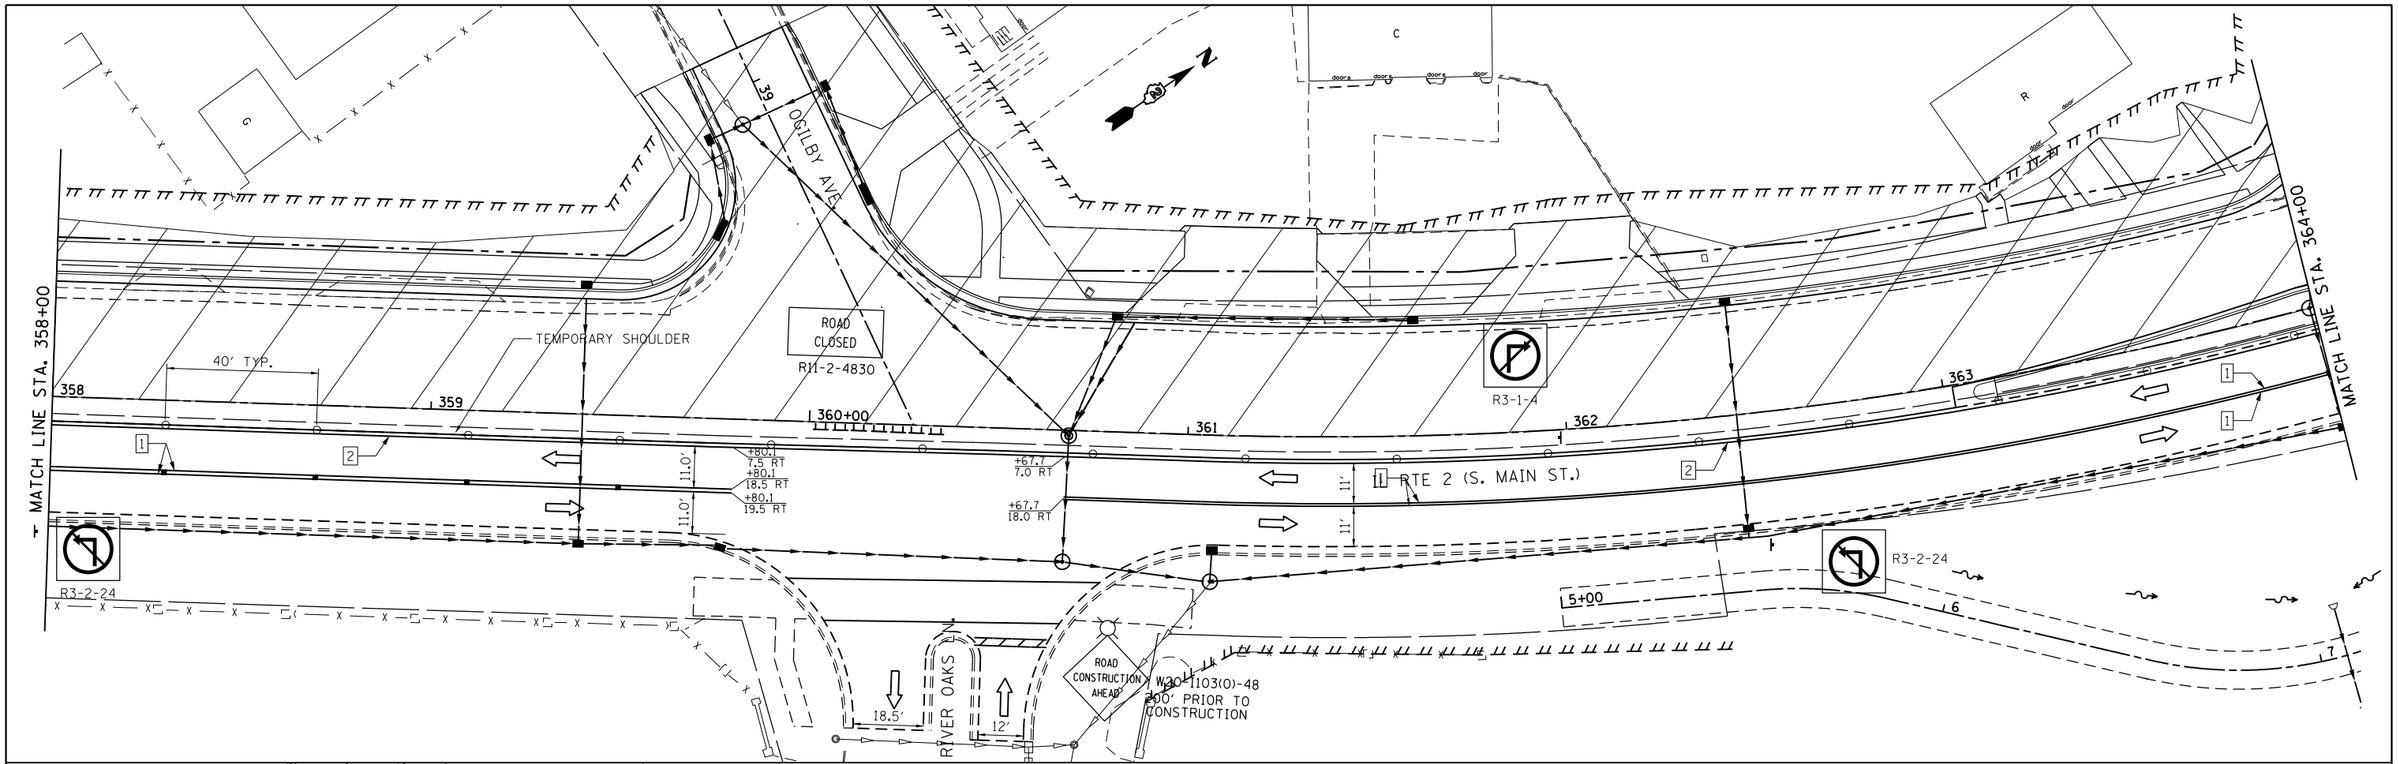

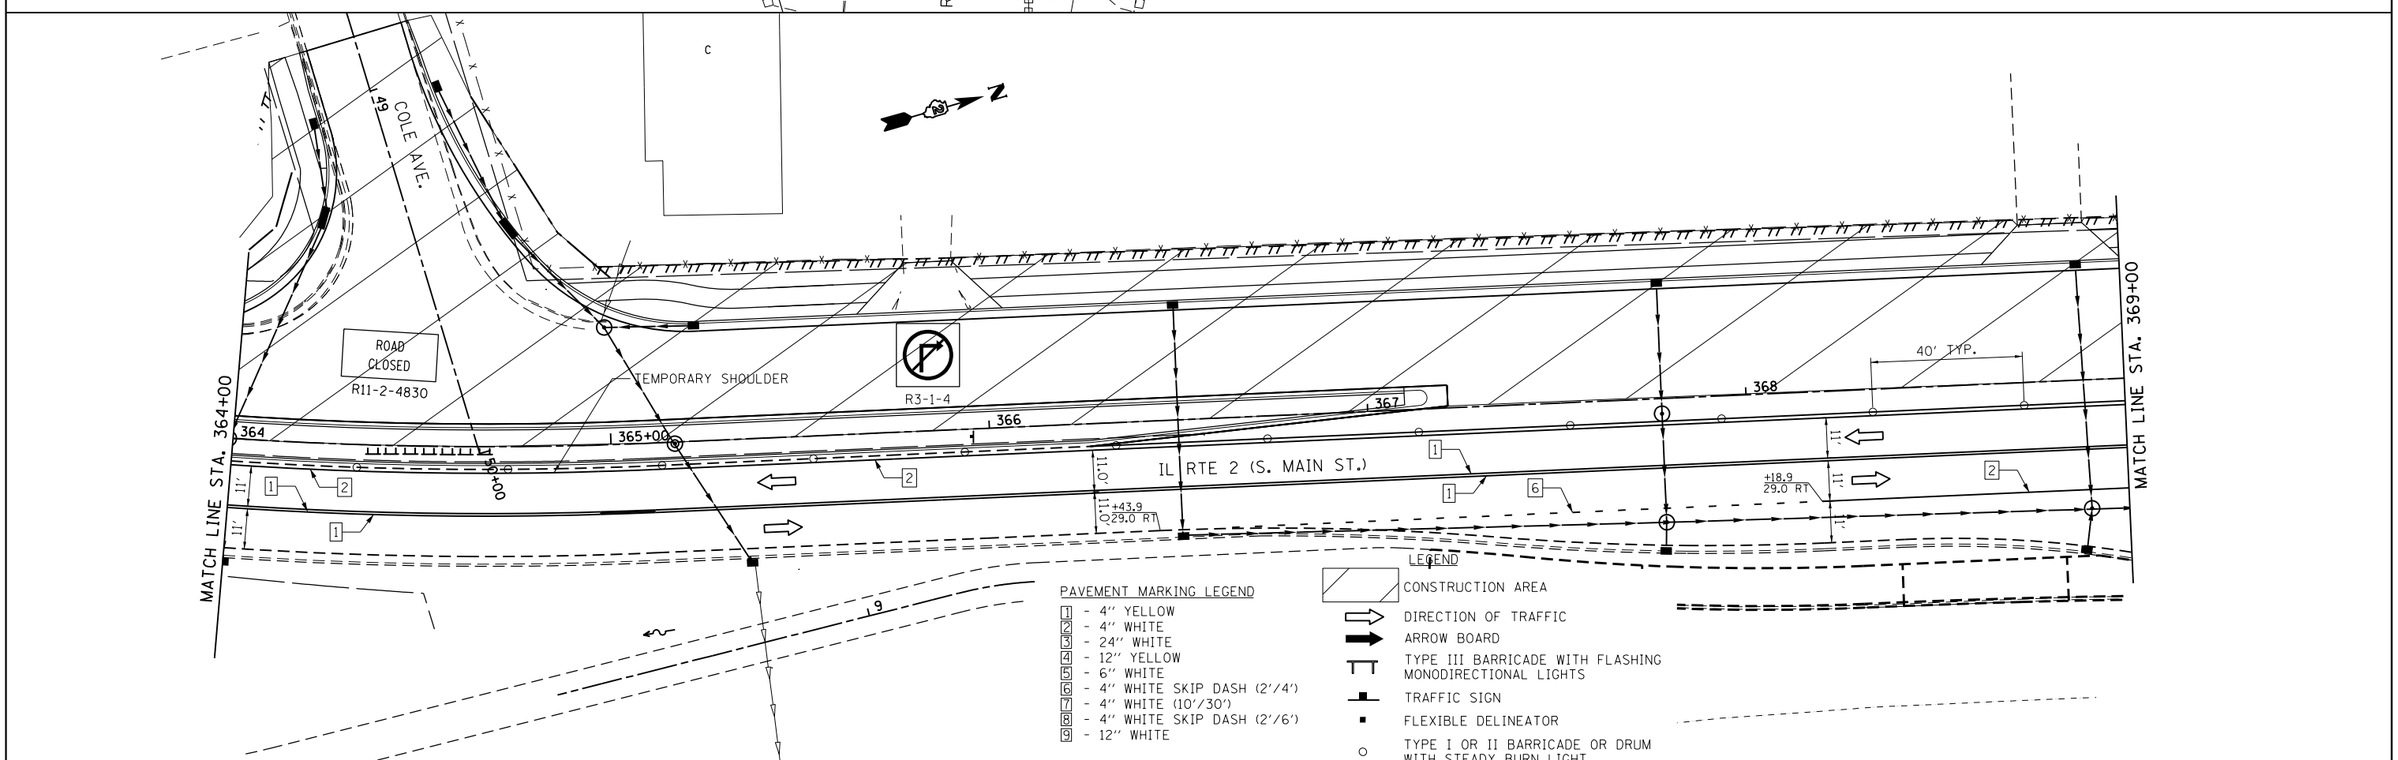

PAVEMENT MARKING LEGEND

1 - 4" YELLOW
2 - 4" WHITE
3 - 24" WHITE
4 - 12" YELLOW
5 - 6" WHITE
6 - 4" WHITE SKIP DASH (2'/4')
7 - 4" WHITE (10'/30')
8 - 4" WHITE SKIP DASH (2'/6')
9 - 12" WHITE

LEGEND

- CONSTRUCTION AREA
- DIRECTION OF TRAFFIC
- ARROW BOARD
- TYPE III BARRICADE WITH FLASHING MONODIRECTIONAL LIGHTS
- TRAFFIC SIGN
- FLEXIBLE DELINEATOR
- TYPE I OR II BARRICADE OR DRUM WITH STEADY BURN LIGHT

FILE NAME = $FILEL$	USER NAME = $USER$	DESIGNED -	REVISED -
		DRAWN -	REVISED -
	PLOT SCALE = $SCALE$	CHECKED -	REVISED -
	PLOT DATE = $DATE$	DATE -	REVISED -

STATE OF ILLINOIS
DEPARTMENT OF TRANSPORTATION

MAINTENANCE OF TRAFFIC
IL RTE 2 2014 STAGE 2

SCALE: 1" = 20' | SHEET NO. OF SHEETS | STA. 358+00 TO STA. 369+00

F.A.P. RTE.	SECTION	COUNTY	TOTAL SHEETS	SHEET NO.
742	(32,33) R-1	WINNEBAGO	705	246

CONTRACT NO. 64821

ILLINOIS FED. AID PROJECT