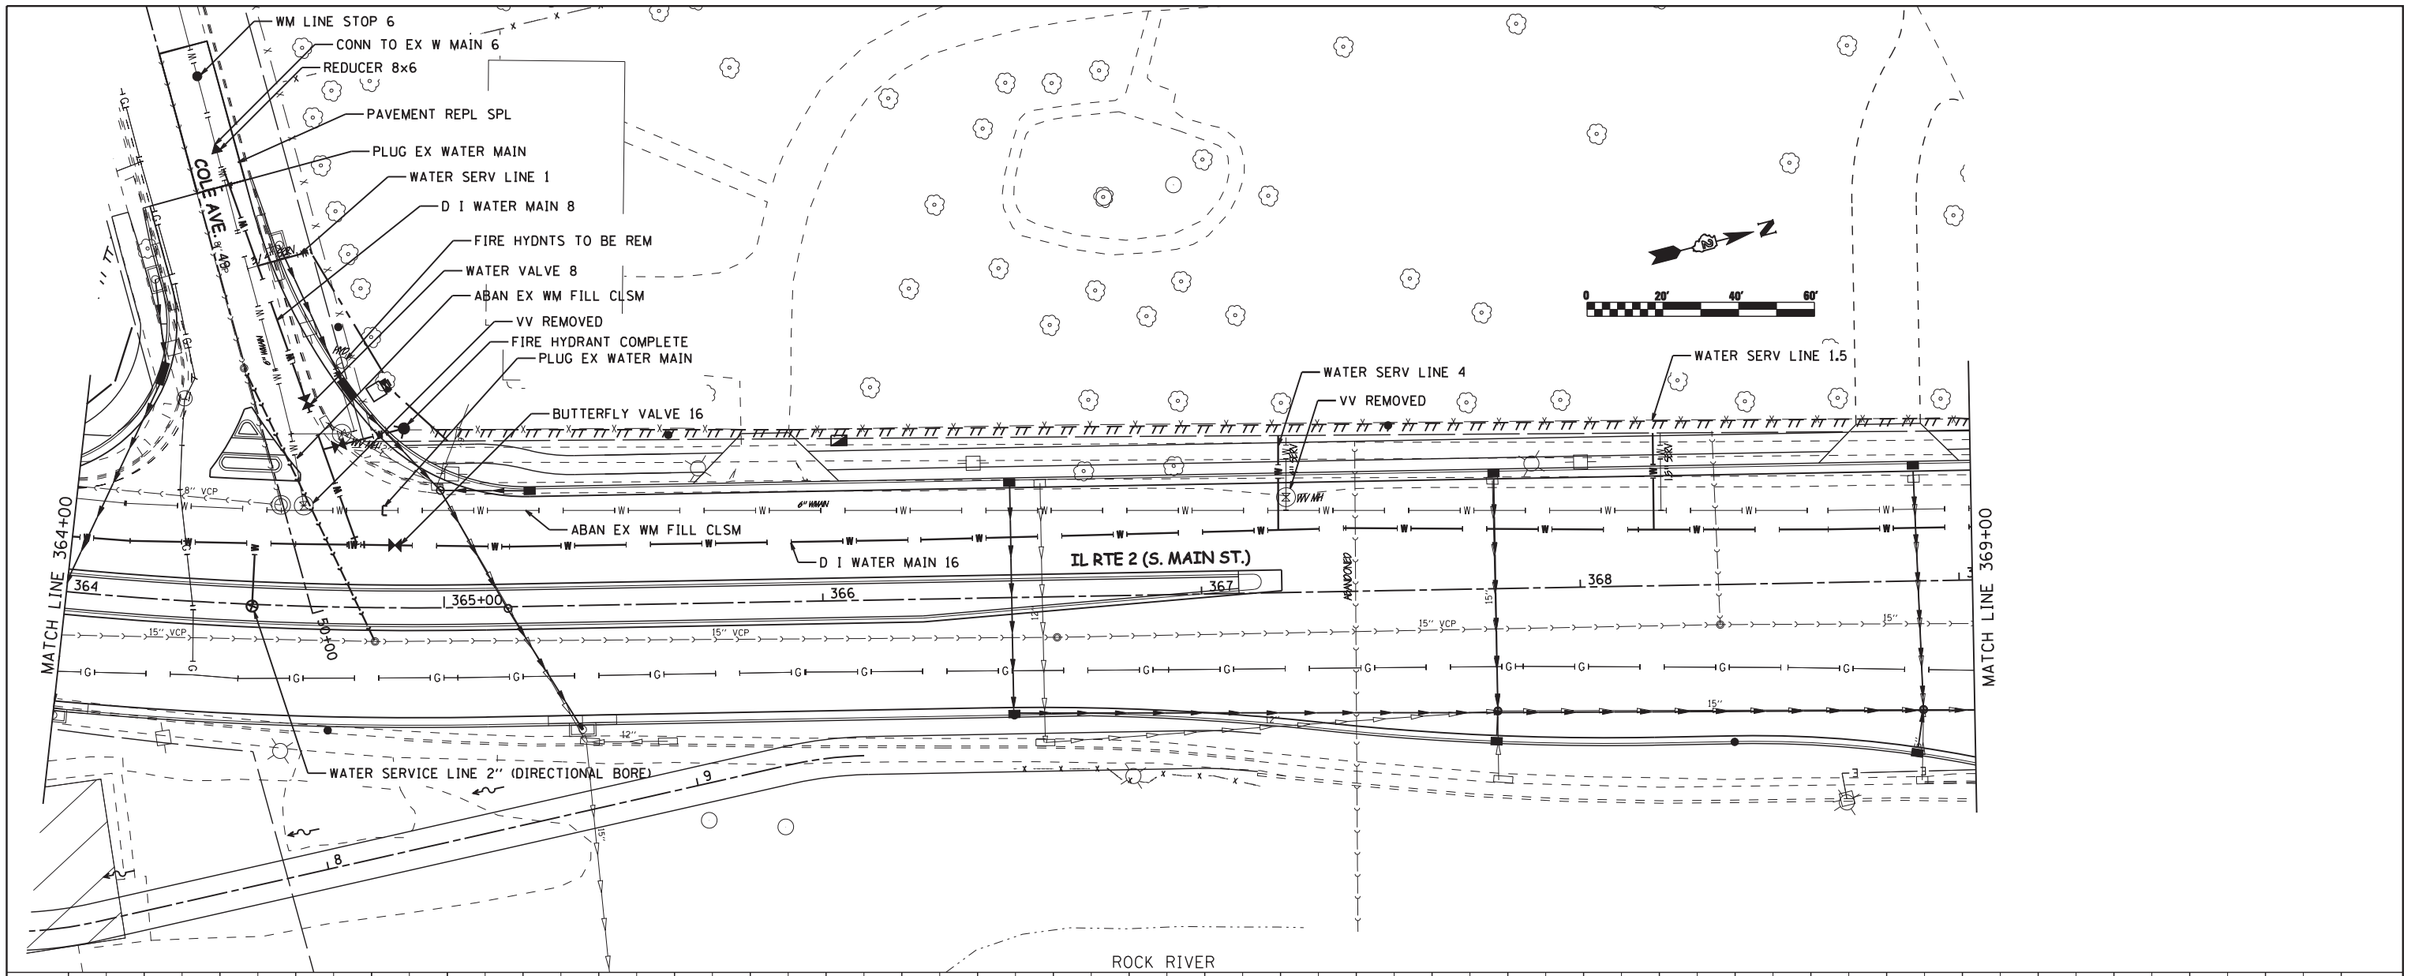

USER NAME = ROBERT FREY	DESIGNED BDA	REVISED 07/16/2012 BPF	
	DRAWN BPF	REVISED 10/30/2012 MJS	
PLOT SCALE = AS NOTED	CHECKED MLP	REVISED 11/27/2012 BPF	
PLOT DATE = 07/16/2012	DATE 02/17/12	REVISED -	

FEHR-GRAHAM & ASSOCIATES, LLC
ENGINEERING AND SCIENCE CONSULTANTS

STATE OF ILLINOIS
DEPARTMENT OF TRANSPORTATION

PROPOSED WATER MAIN PLAN & PROFILE
IL RTE 2

SCALE: AS NOTED | SHEET NO. 359 OF 705 SHEETS | STA. 364+00 TO STA. 369+00

F.A.P. RTE.	SECTION	COUNTY	TOTAL SHEETS	SHEET NO.
742	(32, 33) R-1	WINNEBAGO	705	359
		CONTRACT NO. 64821		
	ILLINOIS FED. AID PROJECT			