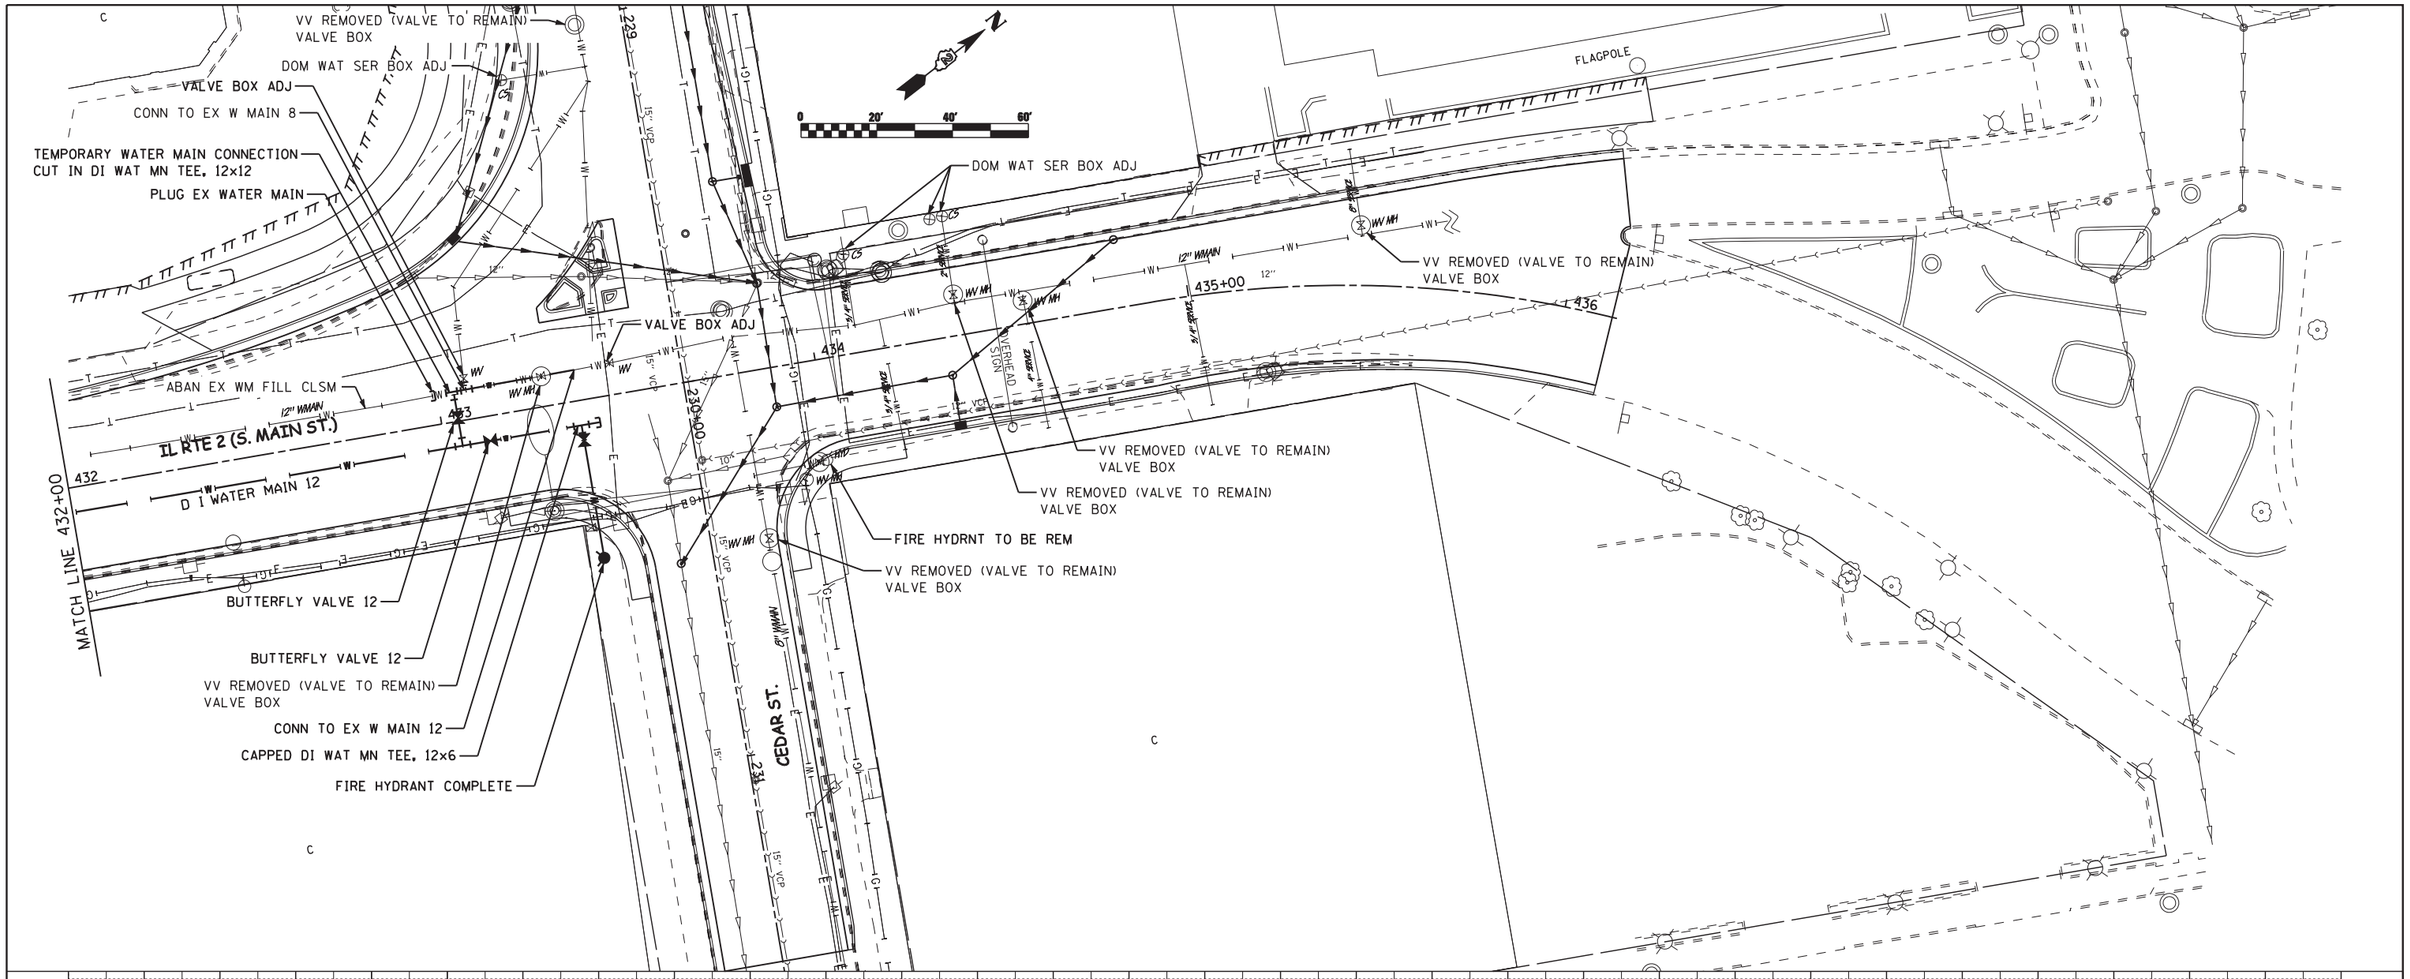

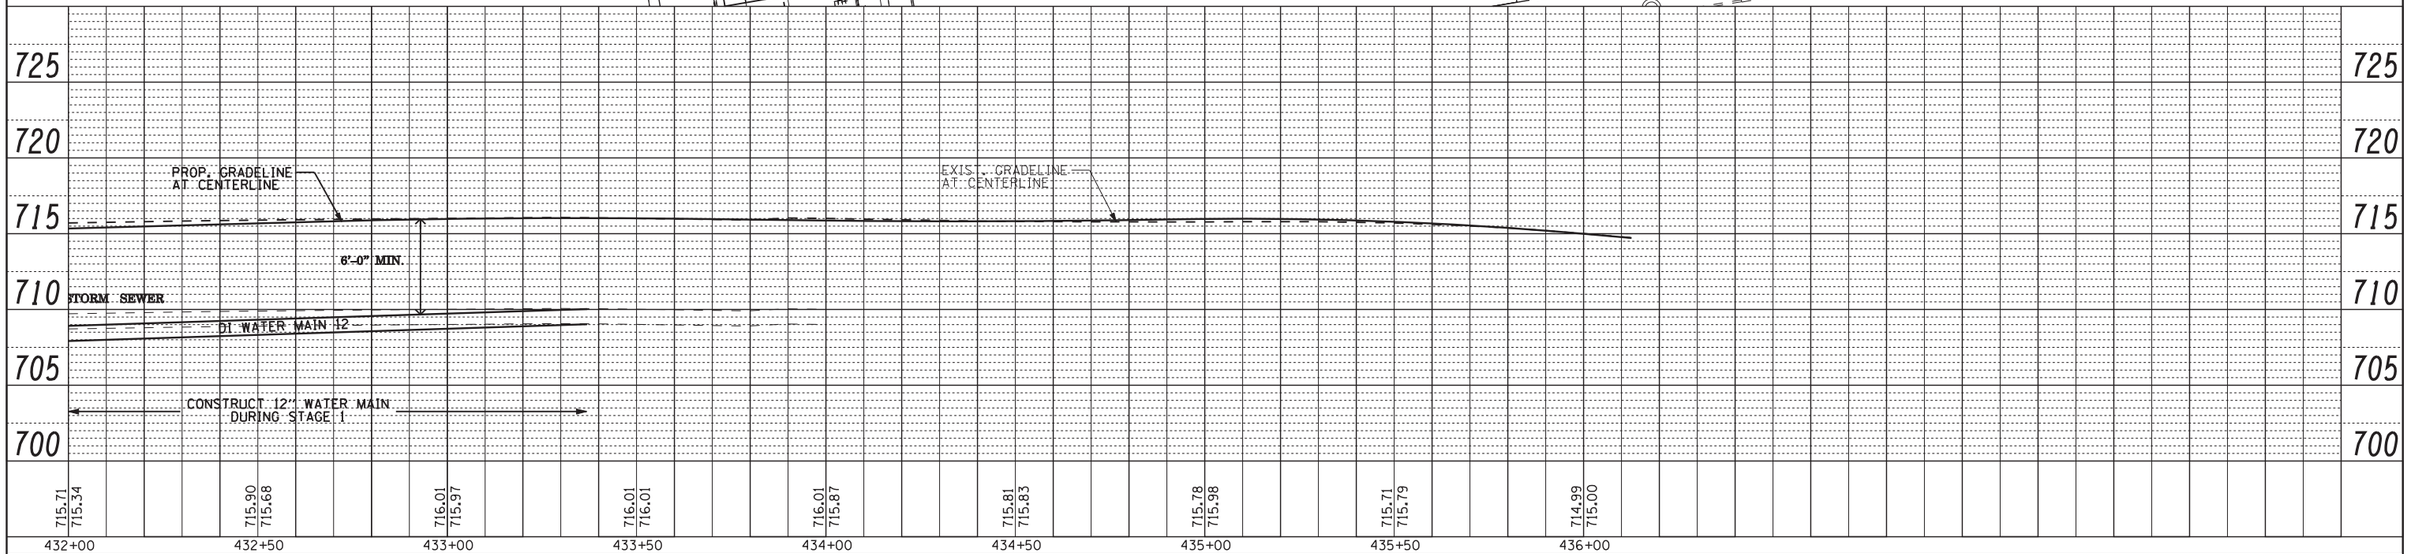

FEHR-GRAHAM & ASSOCIATES, LLC ENGINEERING AND SCIENCE CONSULTANTS	USER NAME = ROBERT FREY	DESIGNED BDA	REVISED 07/16/2012 BPF	**STATE OF ILLINOIS DEPARTMENT OF TRANSPORTATION**	**PROPOSED WATERMAIN PLAN & PROFILE IL RTE 2**
		DRAWN BPF	REVISED 10/30/2012 MJS		
	PLOT SCALE = AS NOTED	CHECKED MLP	REVISED 11/27/2012 BPF		SCALE: AS NOTED | SHEET NO. 371 OF 705 SHEETS | STA. 432+00 TO STA. 436+00
	PLOT DATE = 07/16/2012	DATE 02/17/12	REVISED -		

F.A.P. RTE.	SECTION	COUNTY	TOTAL SHEETS	SHEET NO.
742	(32, 33) R-1	WINNEBAGO	705	371
		CONTRACT NO. 64821		
	ILLINOIS FED. AID PROJECT			