NOTE:
SEE STATE HIGHWAY STANDARD 780001, TYPICAL PAVEMENT MARKINGS, AND DISTRICT DETAIL 41.1, TYPICAL PAVEMENT MARKINGS, FOR ADDITIONAL PAVEMENT MARKING DETAILS.

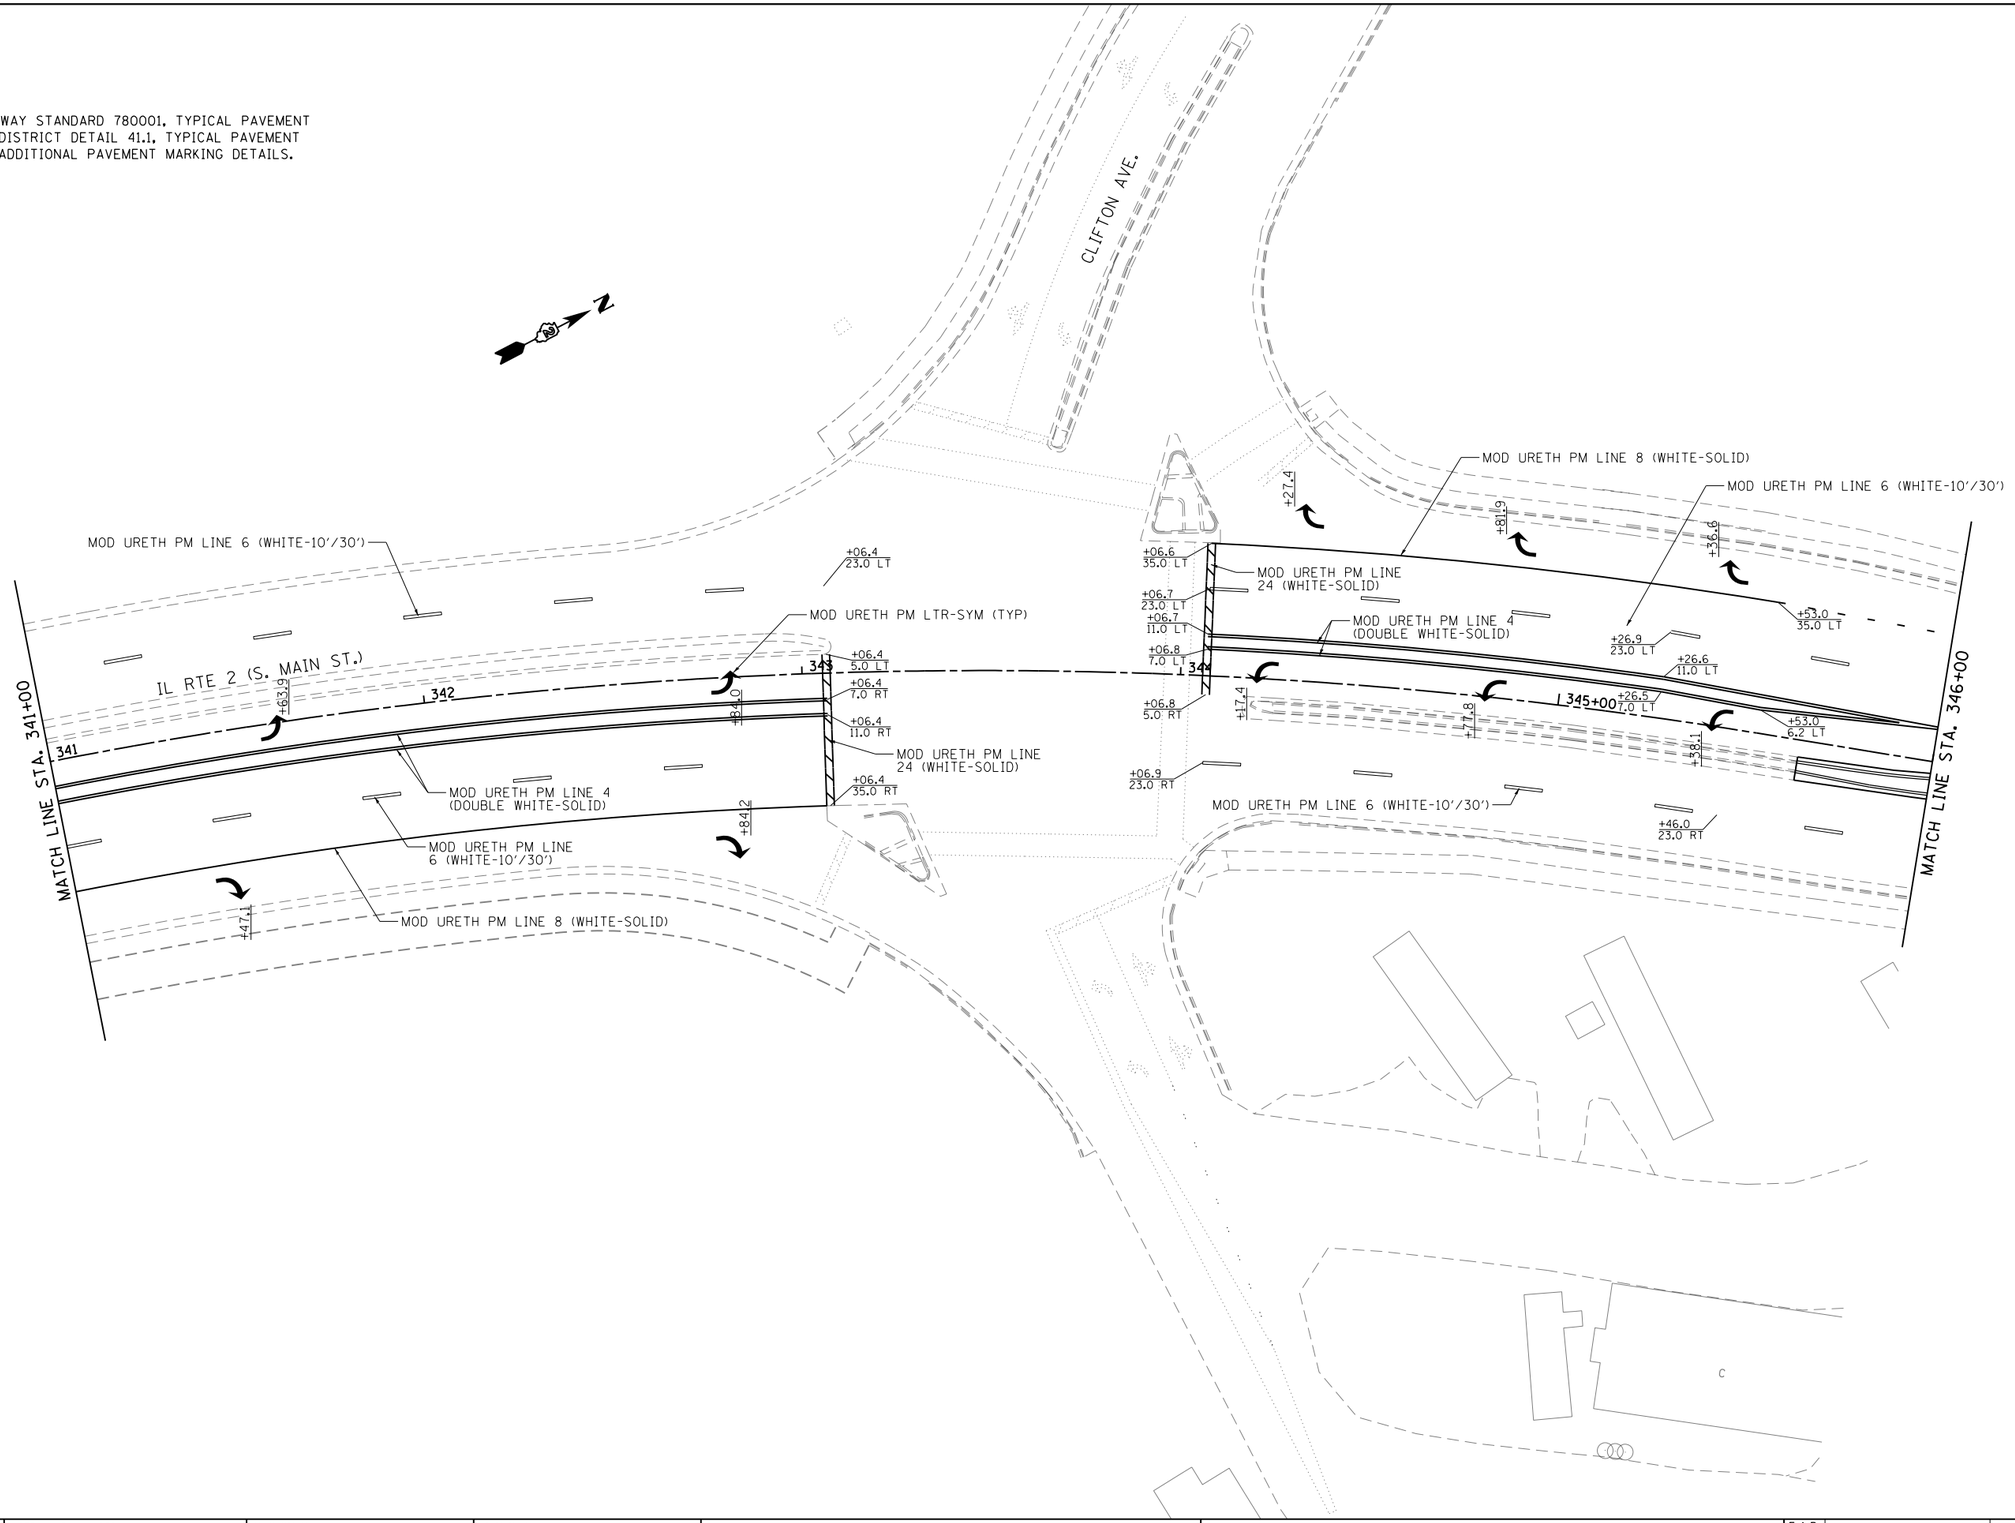

FILE NAME = $FILEL$	USER NAME = $USER$	DESIGNED -	REVISED -	STATE OF ILLINOIS DEPARTMENT OF TRANSPORTATION	IL RTE 2 PAVEMENT MARKING PLAN	F.A.P. RTE.	SECTION	COUNTY	TOTAL SHEETS / SHEET NO.
		DRAWN -	REVISED -			742	(32,33) R-1	WINNEBAGO	705 / 417
	PLOT SCALE = $SCALE$	CHECKED -	REVISED -					CONTRACT NO. 64821	
	PLOT DATE = $DATE$	DATE -	REVISED -		SCALE: 1" = 20' / SHEET NO. 2 OF 15 SHEETS / STA. 341+00 TO STA. 346+00		ILLINOIS	FED. AID PROJECT	