


CABLE PLAN

CONTROLLER SEQUENCE

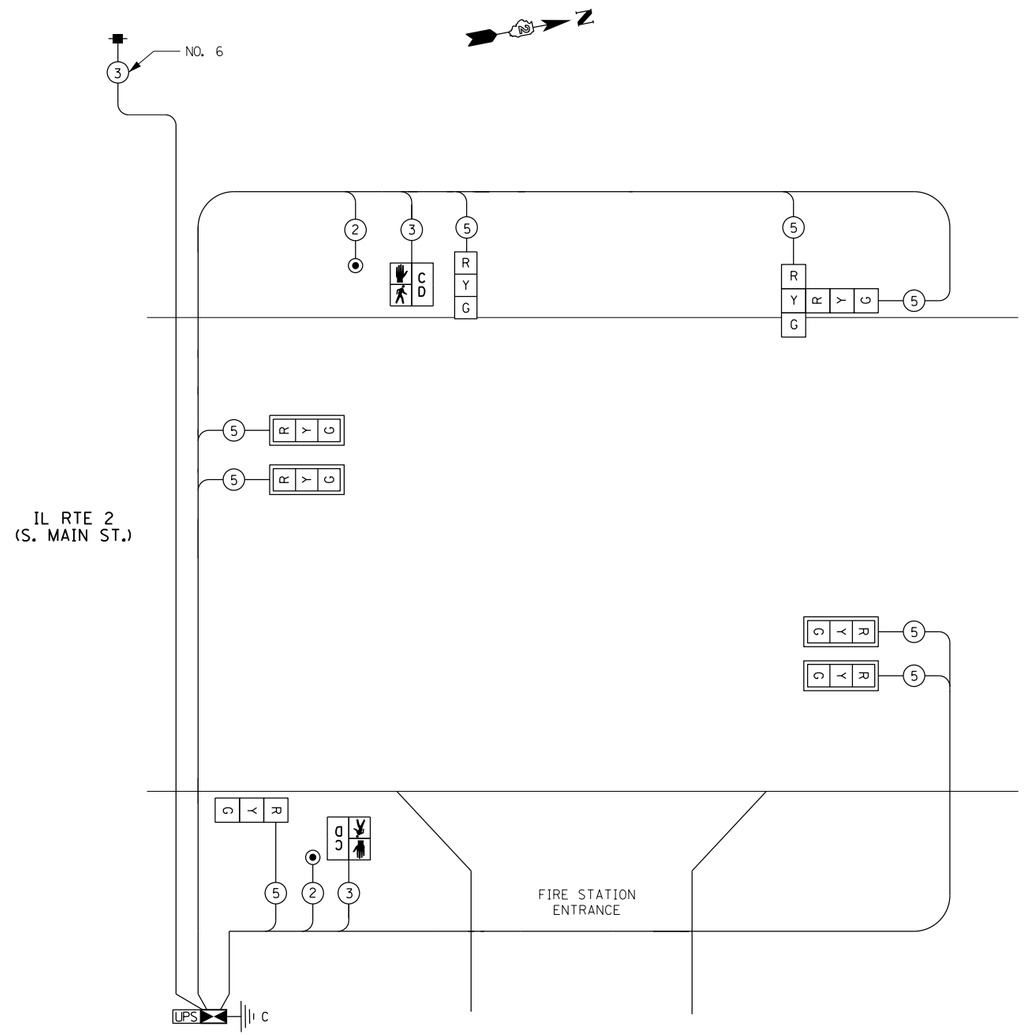


LEGEND

- DUAL ENTRY PHASE
- SINGLE ENTRY PHASE
- OL OVERLAP
- PEDESTRIAN PHASE
- * NUMBER REFERS TO ASSOCIATED PHASE

PHASE DESIGNATION DIAGRAM

REFER TO STANDARD 857001
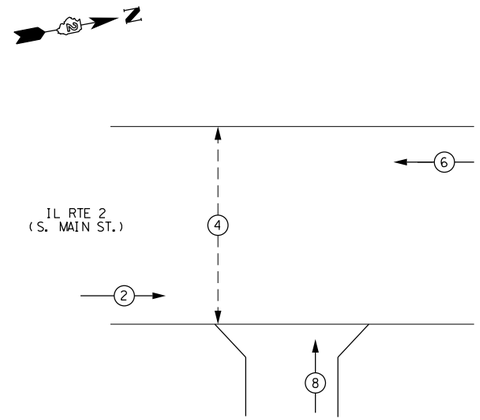
| | | | | | | | | | |
|---|---|---|---|---|---|---|---|---|---|
| FILE NAME = $FILEL$ | USER NAME = $USER$ | DESIGNED - | REVISED - | STATE OF ILLINOIS DEPARTMENT OF TRANSPORTATION | TRAFFIC SIGNAL PLANS IL 2 AT ROCKFORD FIRE DEPT. | | | F.A.P. RTE. | SECTION | COUNTY | TOTAL SHEETS | SHEET NO. |
| | | DRAWN - | REVISED - | | | | | 742 | (32, 33) R-1 | WINNEBAGO | 705 | 443 |
| | PLOT SCALE = $SCALE$ | CHECKED - | REVISED - | | | | | | | | CONTRACT NO. 64821 | |
| | PLOT DATE = $DATE$ | DATE - | REVISED - | | SCALE: N.T.S. | SHEET NO. 13 OF 24 SHEETS | STA. TO STA. | | | ILLINOIS | FED. AID PROJECT | |