| FINAL SURVEY | | BY | DATE |
|---|---|---|---|
| NOTE BOOK | SURVEYED | | |
| | PLOTTED | | |
| | TEMPLATE | | |
| | AREAS | | |
| NO. | AREAS CHECKED | | |

| ORIGINAL SURVEY | | BY | DATE |
|---|---|---|---|
| NOTE BOOK | SURVEYED | | |
| | PLOTTED | | |
| | TEMPLATE | | |
| | AREAS | | |
| NO. | AREAS CHECKED | | |

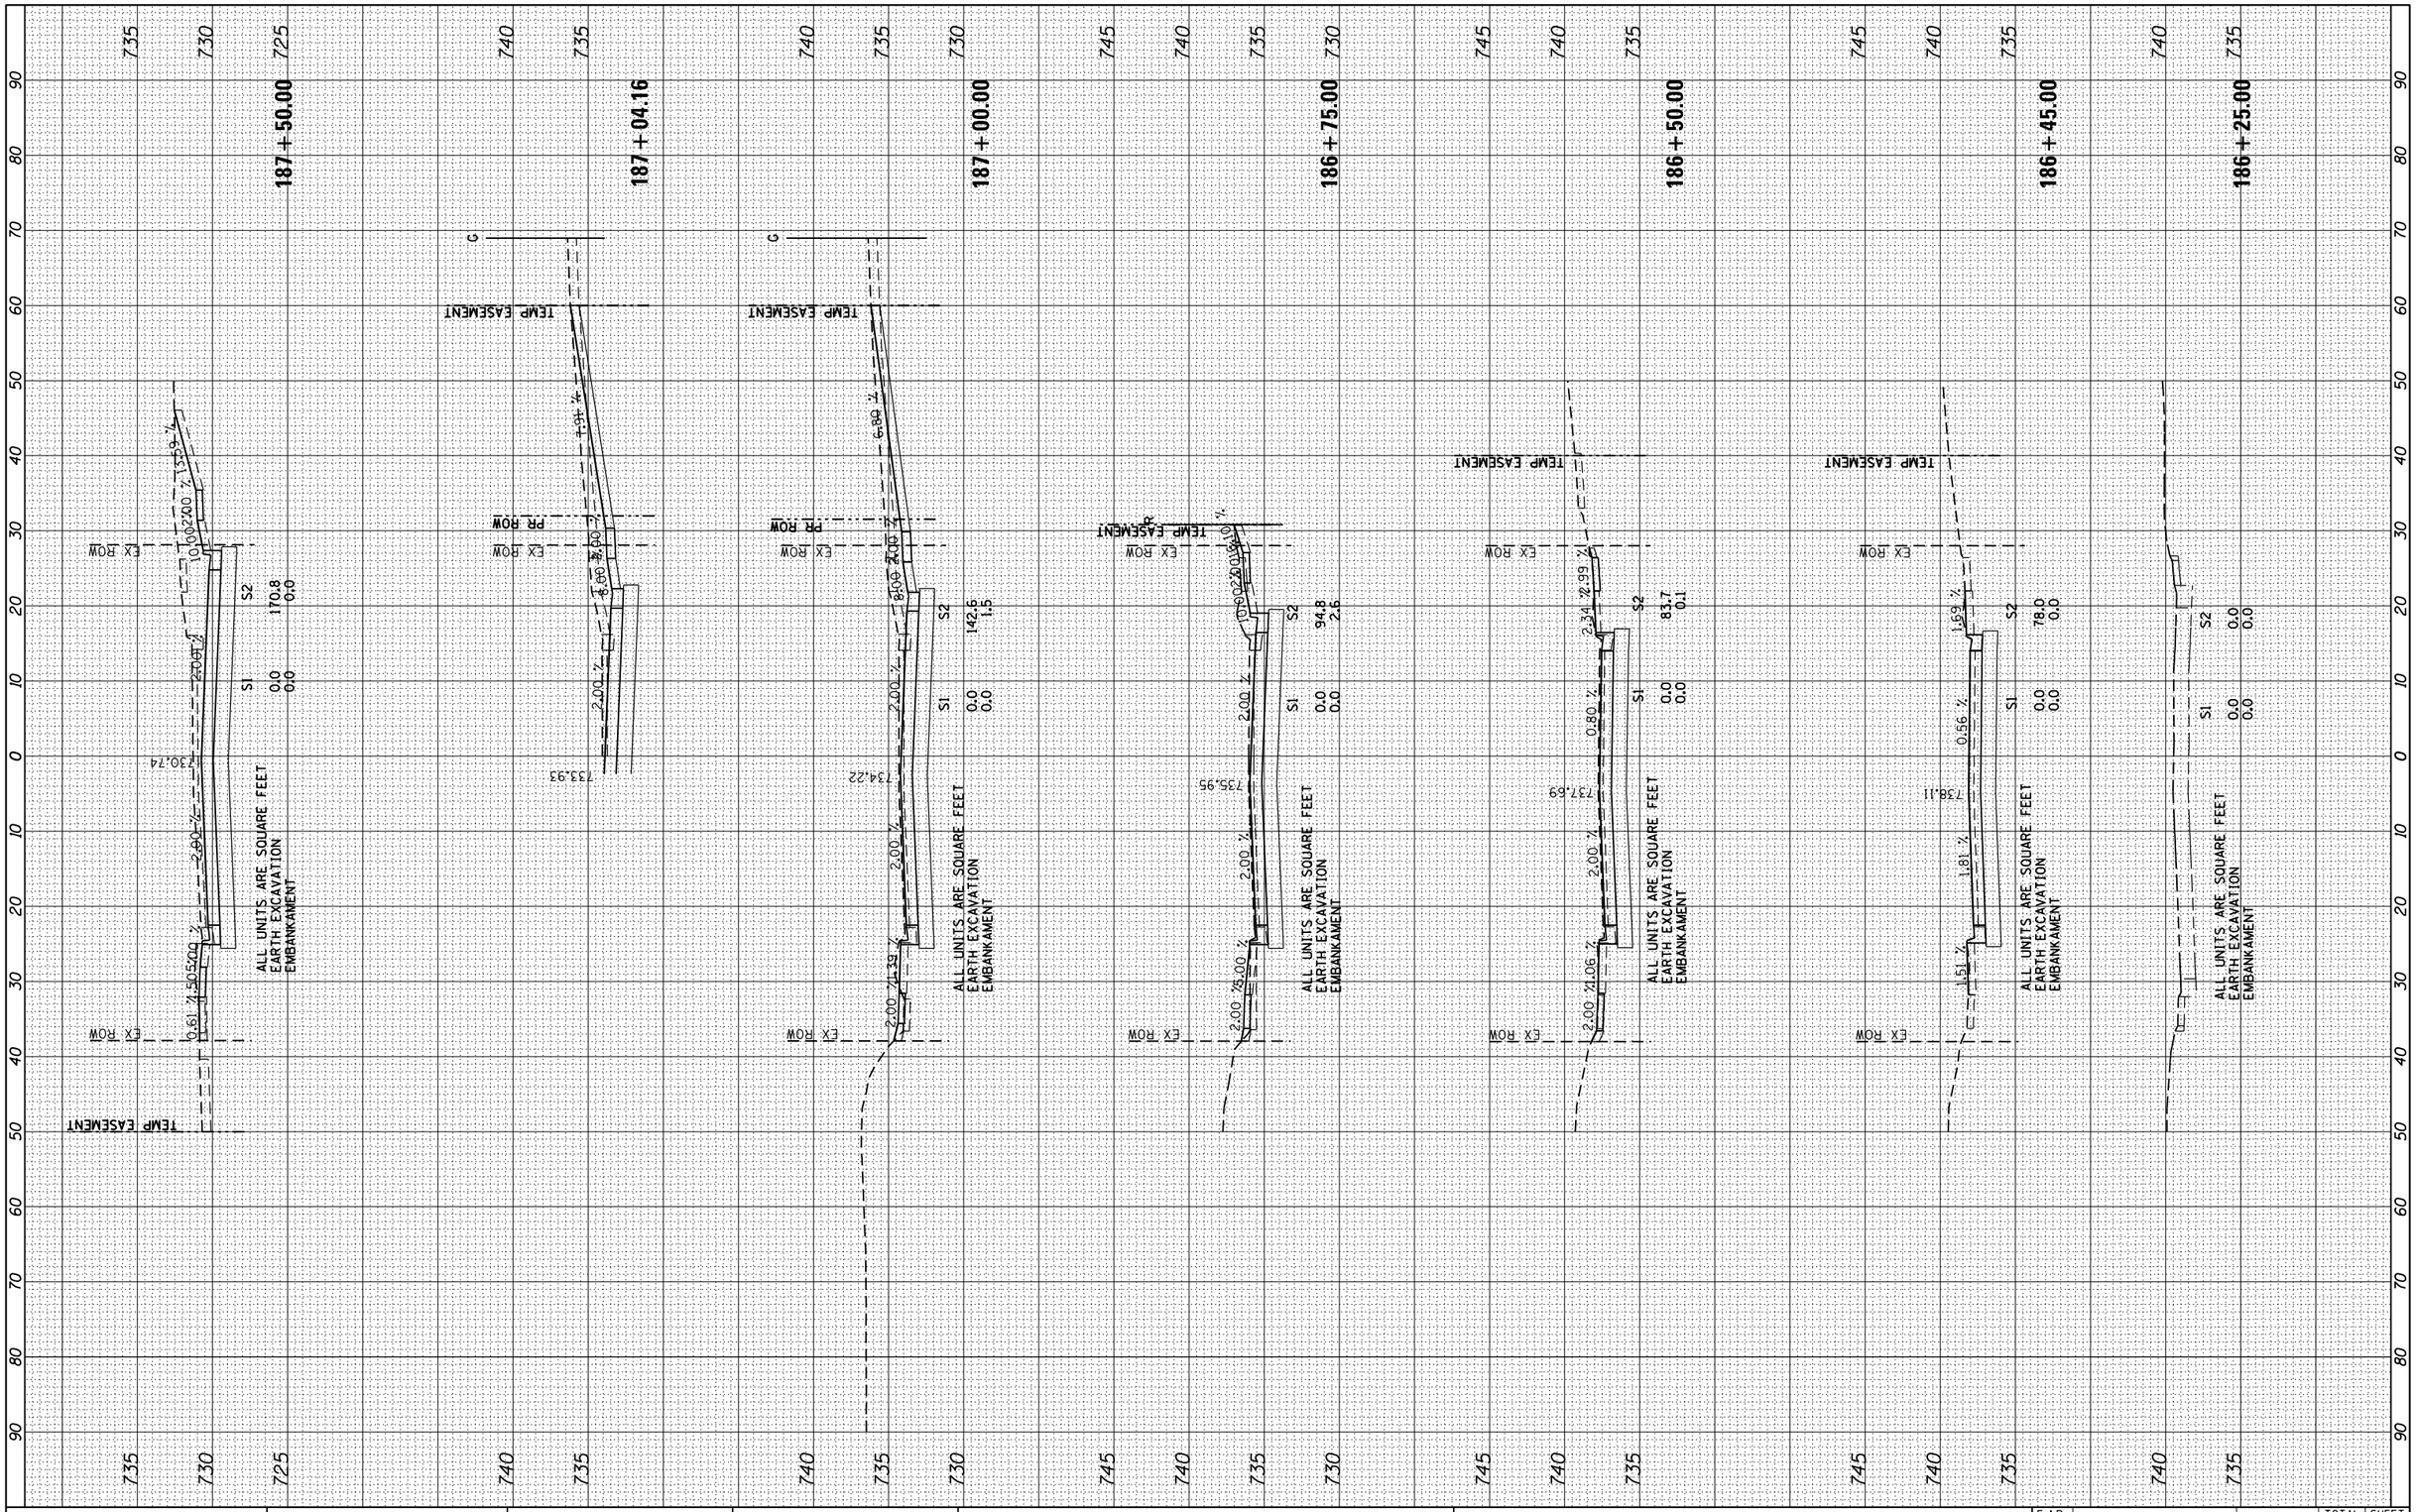


| FILE NAME = $FILEL$ | USER NAME = $USER$ | DESIGNED - | REVISED - |
|---|---|---|---|
| | | DRAWN - | REVISED - |
| XS_SHEET VERTICAL | PLOT SCALE = $SCALE$ | CHECKED - | REVISED - |
| | PLOT DATE = $DATE$ | DATE - | REVISED - |

**STATE OF ILLINOIS**
**DEPARTMENT OF TRANSPORTATION**

**MORGAN ST CROSS SECTIONS**

SCALE: | SHEET OF SHEETS | STA. 186+25.00 TO STA. 187+50.00

| F.AP. RTE. | SECTION | COUNTY | TOTAL SHEETS | SHEET NO. |
|---|---|---|---|---|
| 742 | (32, 33) R-1 | WINNEBAGO | 705 | 686 |
| | | CONTRACT NO. 64821 | | |
| | ILLINOIS FED. AID PROJECT | | | |