FINAL SURVEY		BY	DATE
NOTE BOOK	SURVEYED		
	PLOTTED		
	TEMPLATE		
	AREAS		
NO.	AREAS CHECKED		

ORIGINAL SURVEY		BY	DATE
NOTE BOOK	SURVEYED		
	PLOTTED		
	TEMPLATE		
	AREAS		
NO.	AREAS CHECKED		

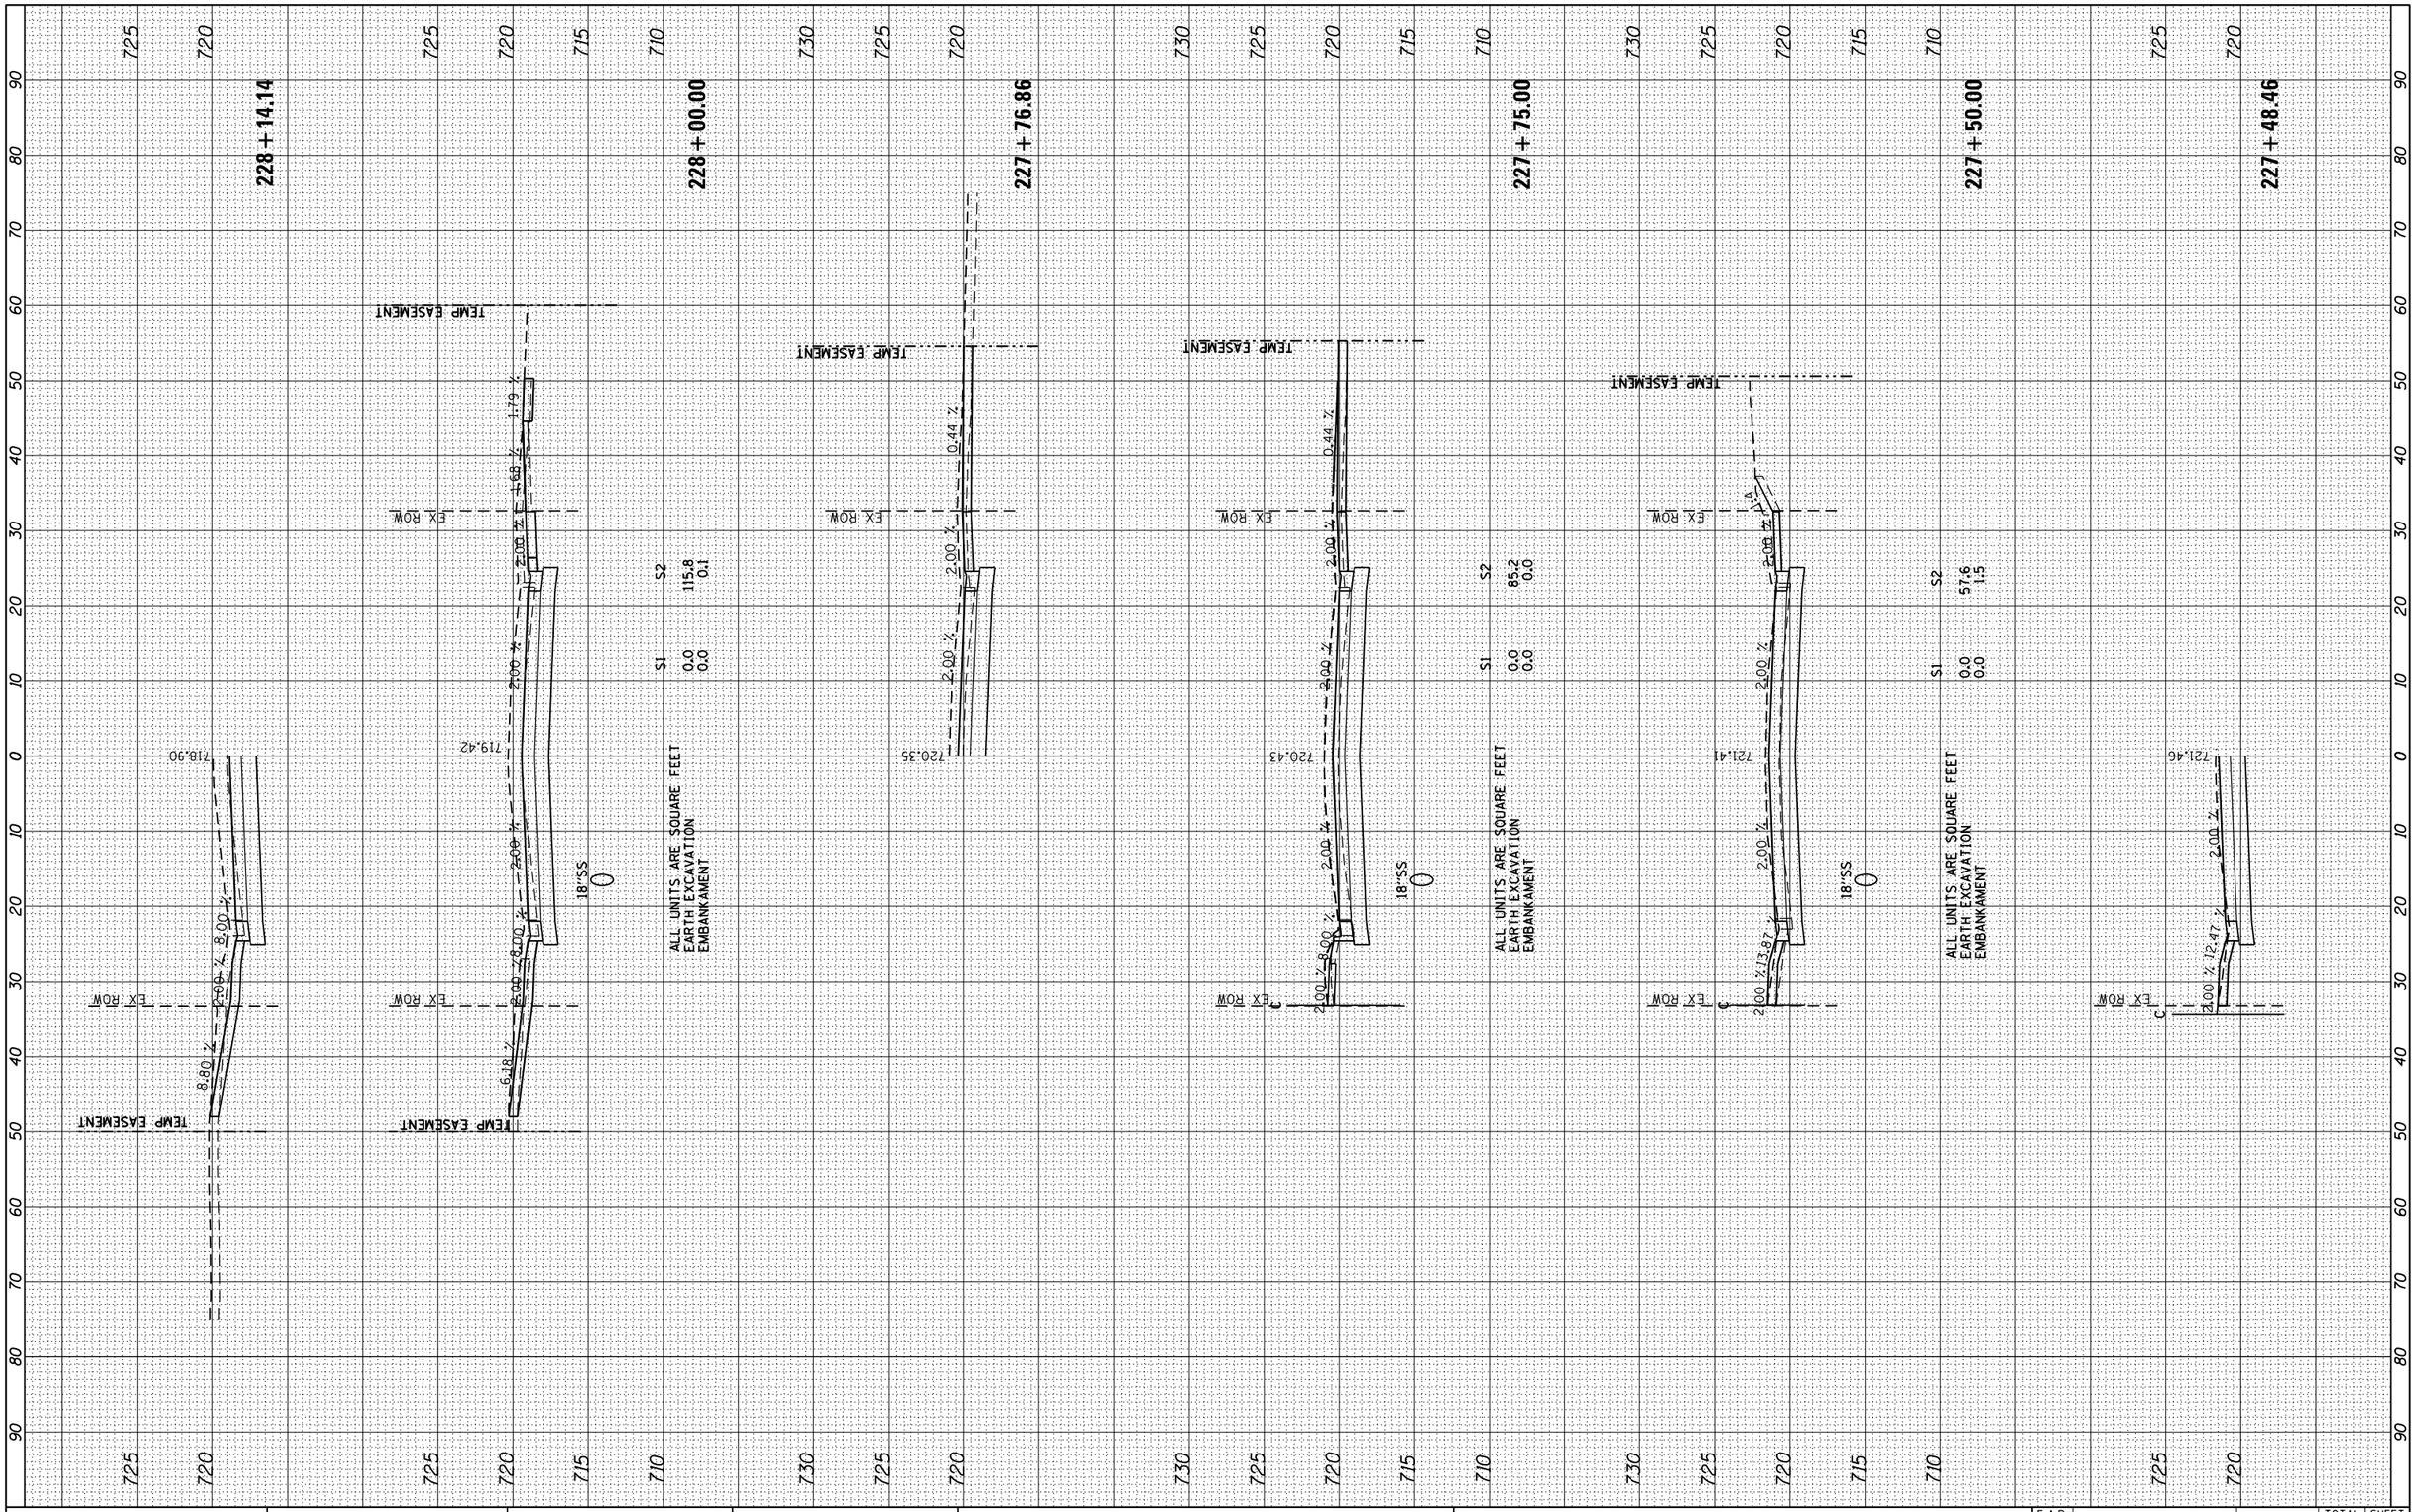

FILE NAME = $FILE1$	USER NAME = $USER$	DESIGNED -	REVISED -
		DRAWN -	REVISED -
XS_SHEET VERTICAL	PLOT SCALE = $SCALE$	CHECKED -	REVISED -
	PLOT DATE = $DATE$	DATE -	REVISED -

STATE OF ILLINOIS
DEPARTMENT OF TRANSPORTATION

CEDAR ST CROSS SECTIONS

SCALE: | SHEET OF SHEETS | STA. 227+48.46 TO STA. 227+76.86

F.A.P. RTE.	SECTION	COUNTY	TOTAL SHEETS	SHEET NO.
742	(32, 33) R-1	WINNEBGAO	705	695
		CONTRACT NO. 64821		
		ILLINOIS FED. AID PROJECT		