FINAL SURVEY	NOTE BOOK	NO.
SURVEYED	BY	
PLOTTED		
TEMPLATE		
AREAS		
AREAS CHECKED		DATE

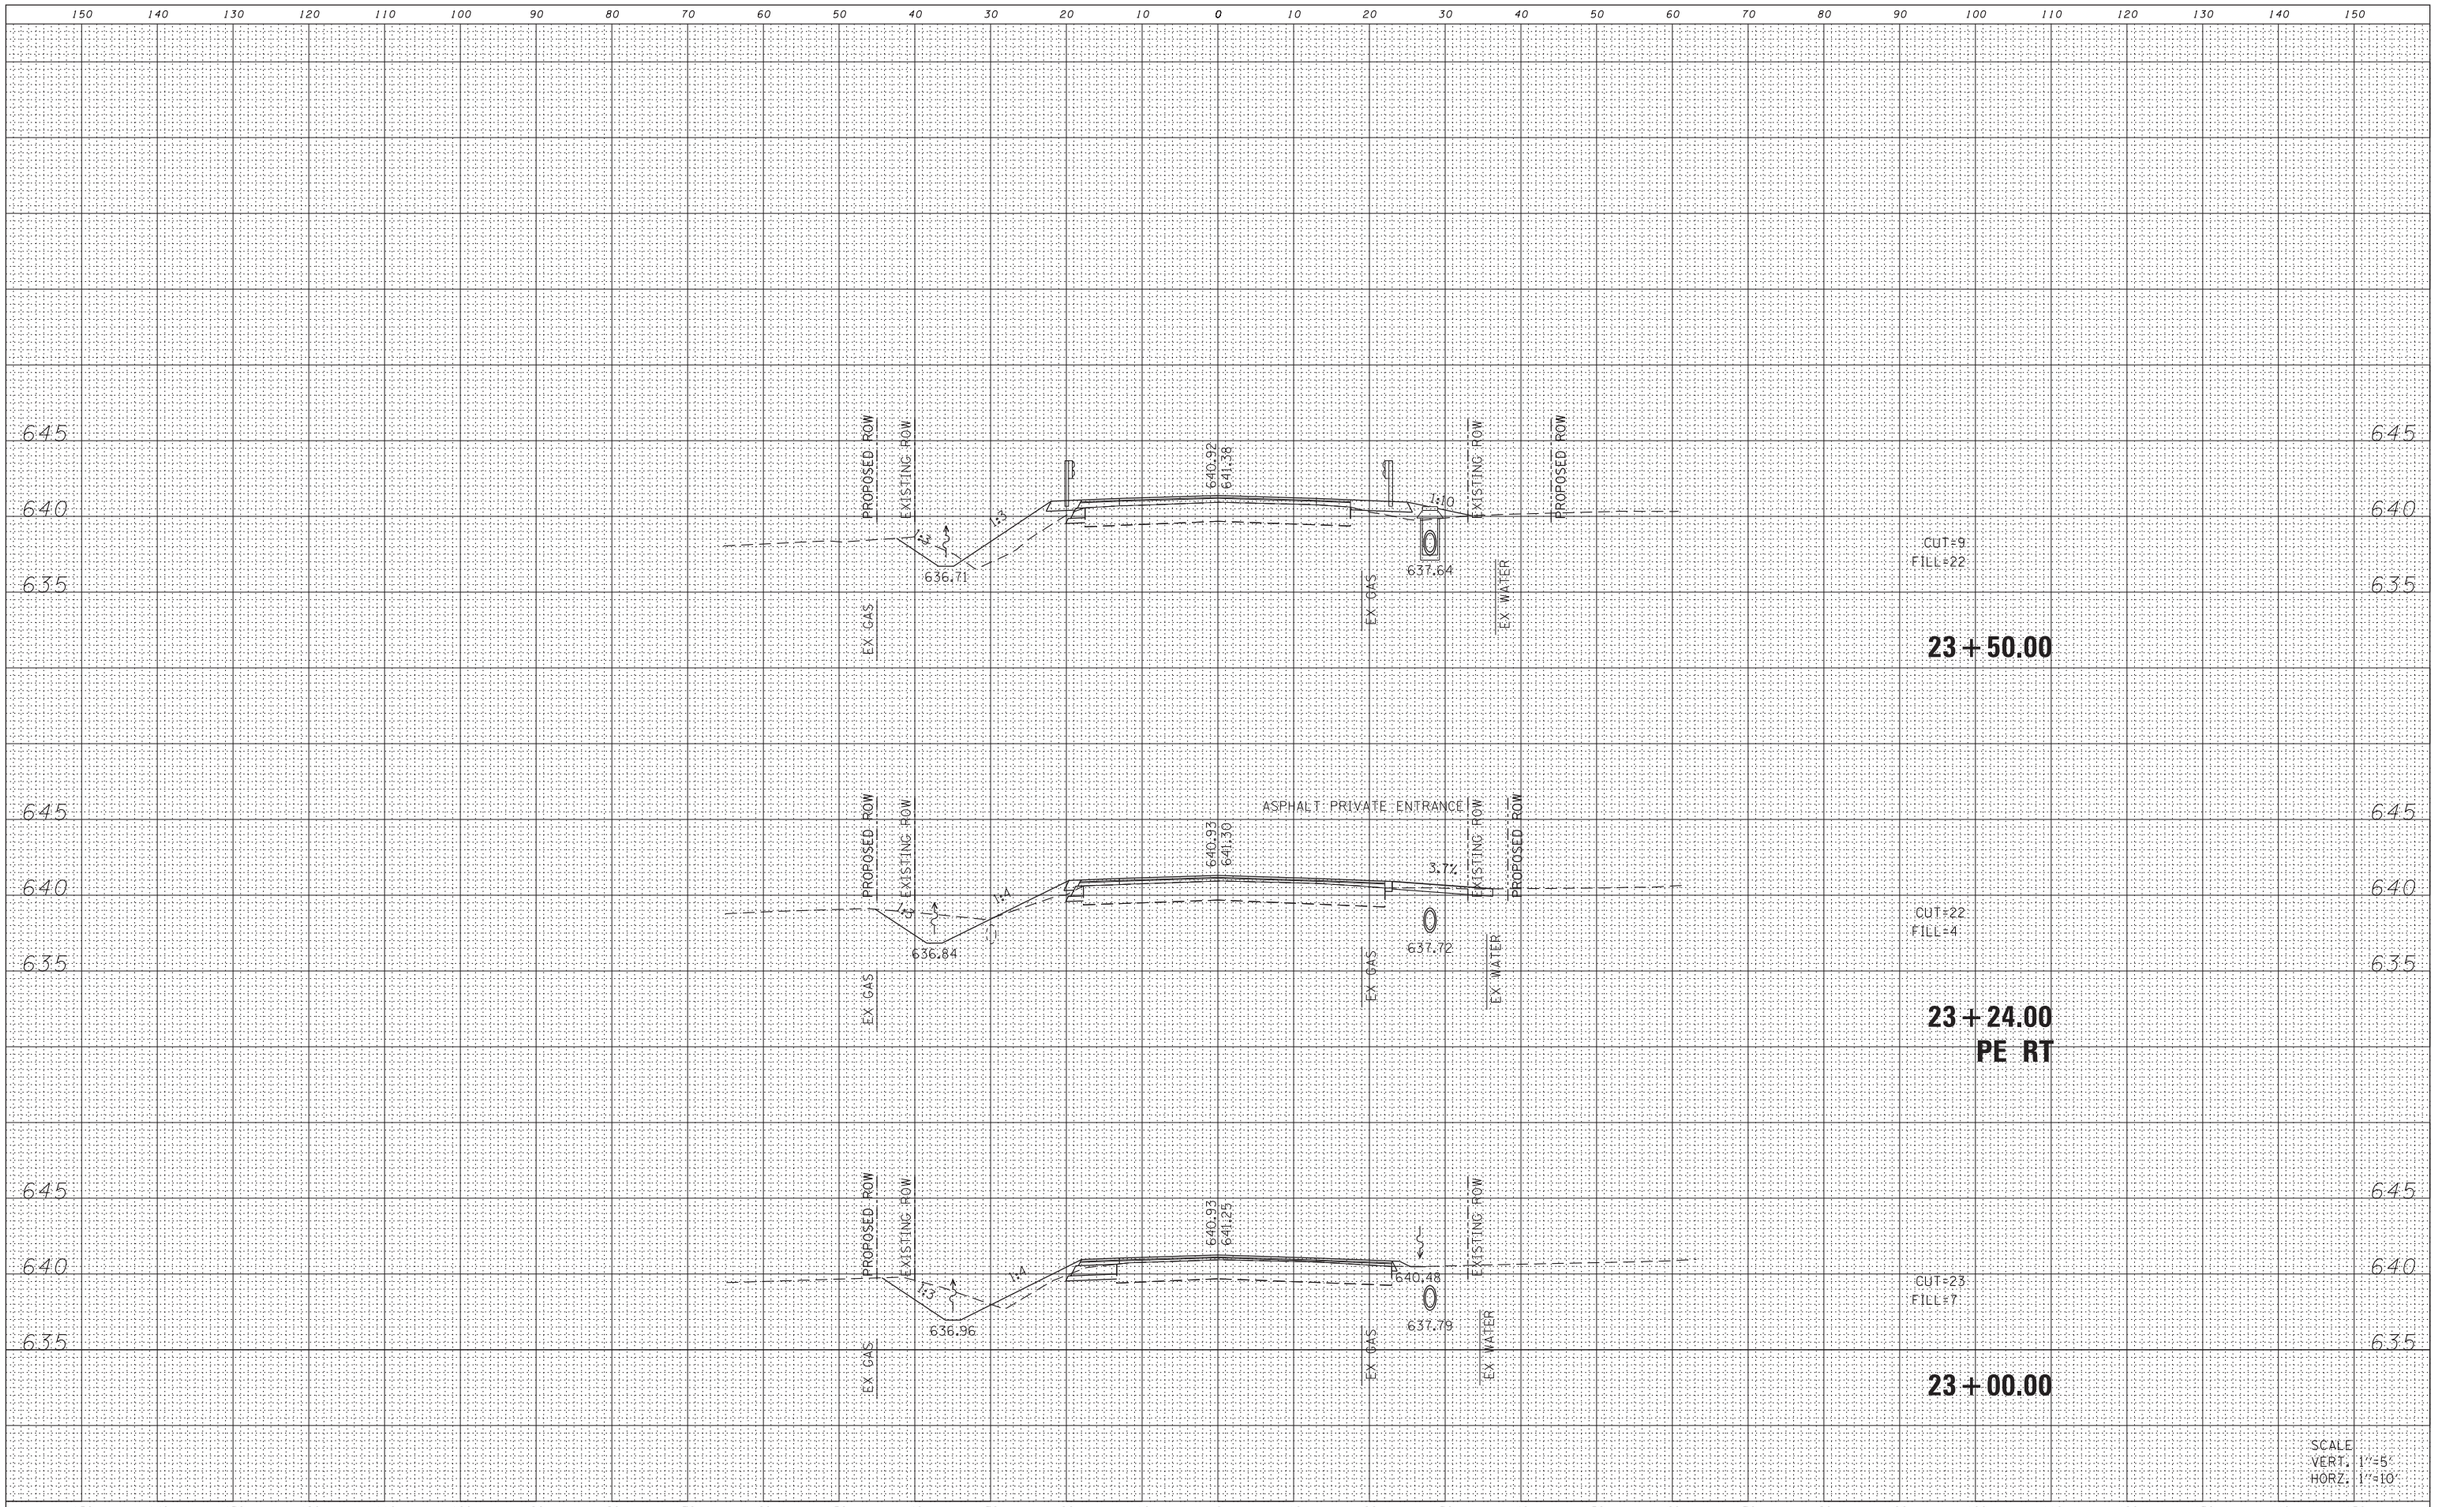

ORIGINAL SURVEY	NOTE BOOK	NO.
SURVEYED	BY	
PLOTTED		
TEMPLATE		
AREAS		
AREAS CHECKED		DATE

FILE NAME = $FILES$	USER NAME = Schwankerg	DESIGNED - RGV	
	PLOT TIME = $TIME$	DRAWN - RGV	
	PLOT SCALE = 10.0000 ' / in.	CHECKED - JRR	
	PLOT DATE = 12/13/2012	DATE - 8/10/12	

OATES ASSOCIATES
Engineering + Architecture

ILLINOIS
Eastport Business Center 1
108 Lenox Court, Suite 1
Carbondale, IL 62903
tel 618.549.2020
fax 618.549.7233

MISSOURI
Laclede Gas Building
720 Olive, Suite 1900
St. Louis, MO 63101
tel 314.588.9400
fax 314.588.9405

www.oatesassociates.com

STATE OF ILLINOIS
DEPARTMENT OF TRANSPORTATION

CROSS SECTIONS

SCALE: | SHEET 4 OF 8 SHEETS | STA. 23+00.00 | TO STA. 23+50.00

F.A.P. RTE.	SECTION	COUNTY	TOTAL SHEETS	SHEET NO.
681	(113 BR)BR & (113 BR-1)BR	LIVINGSTON	123	67
		CONTRACT NO. 66832		
		ILLINOIS FED. AID PROJECT		