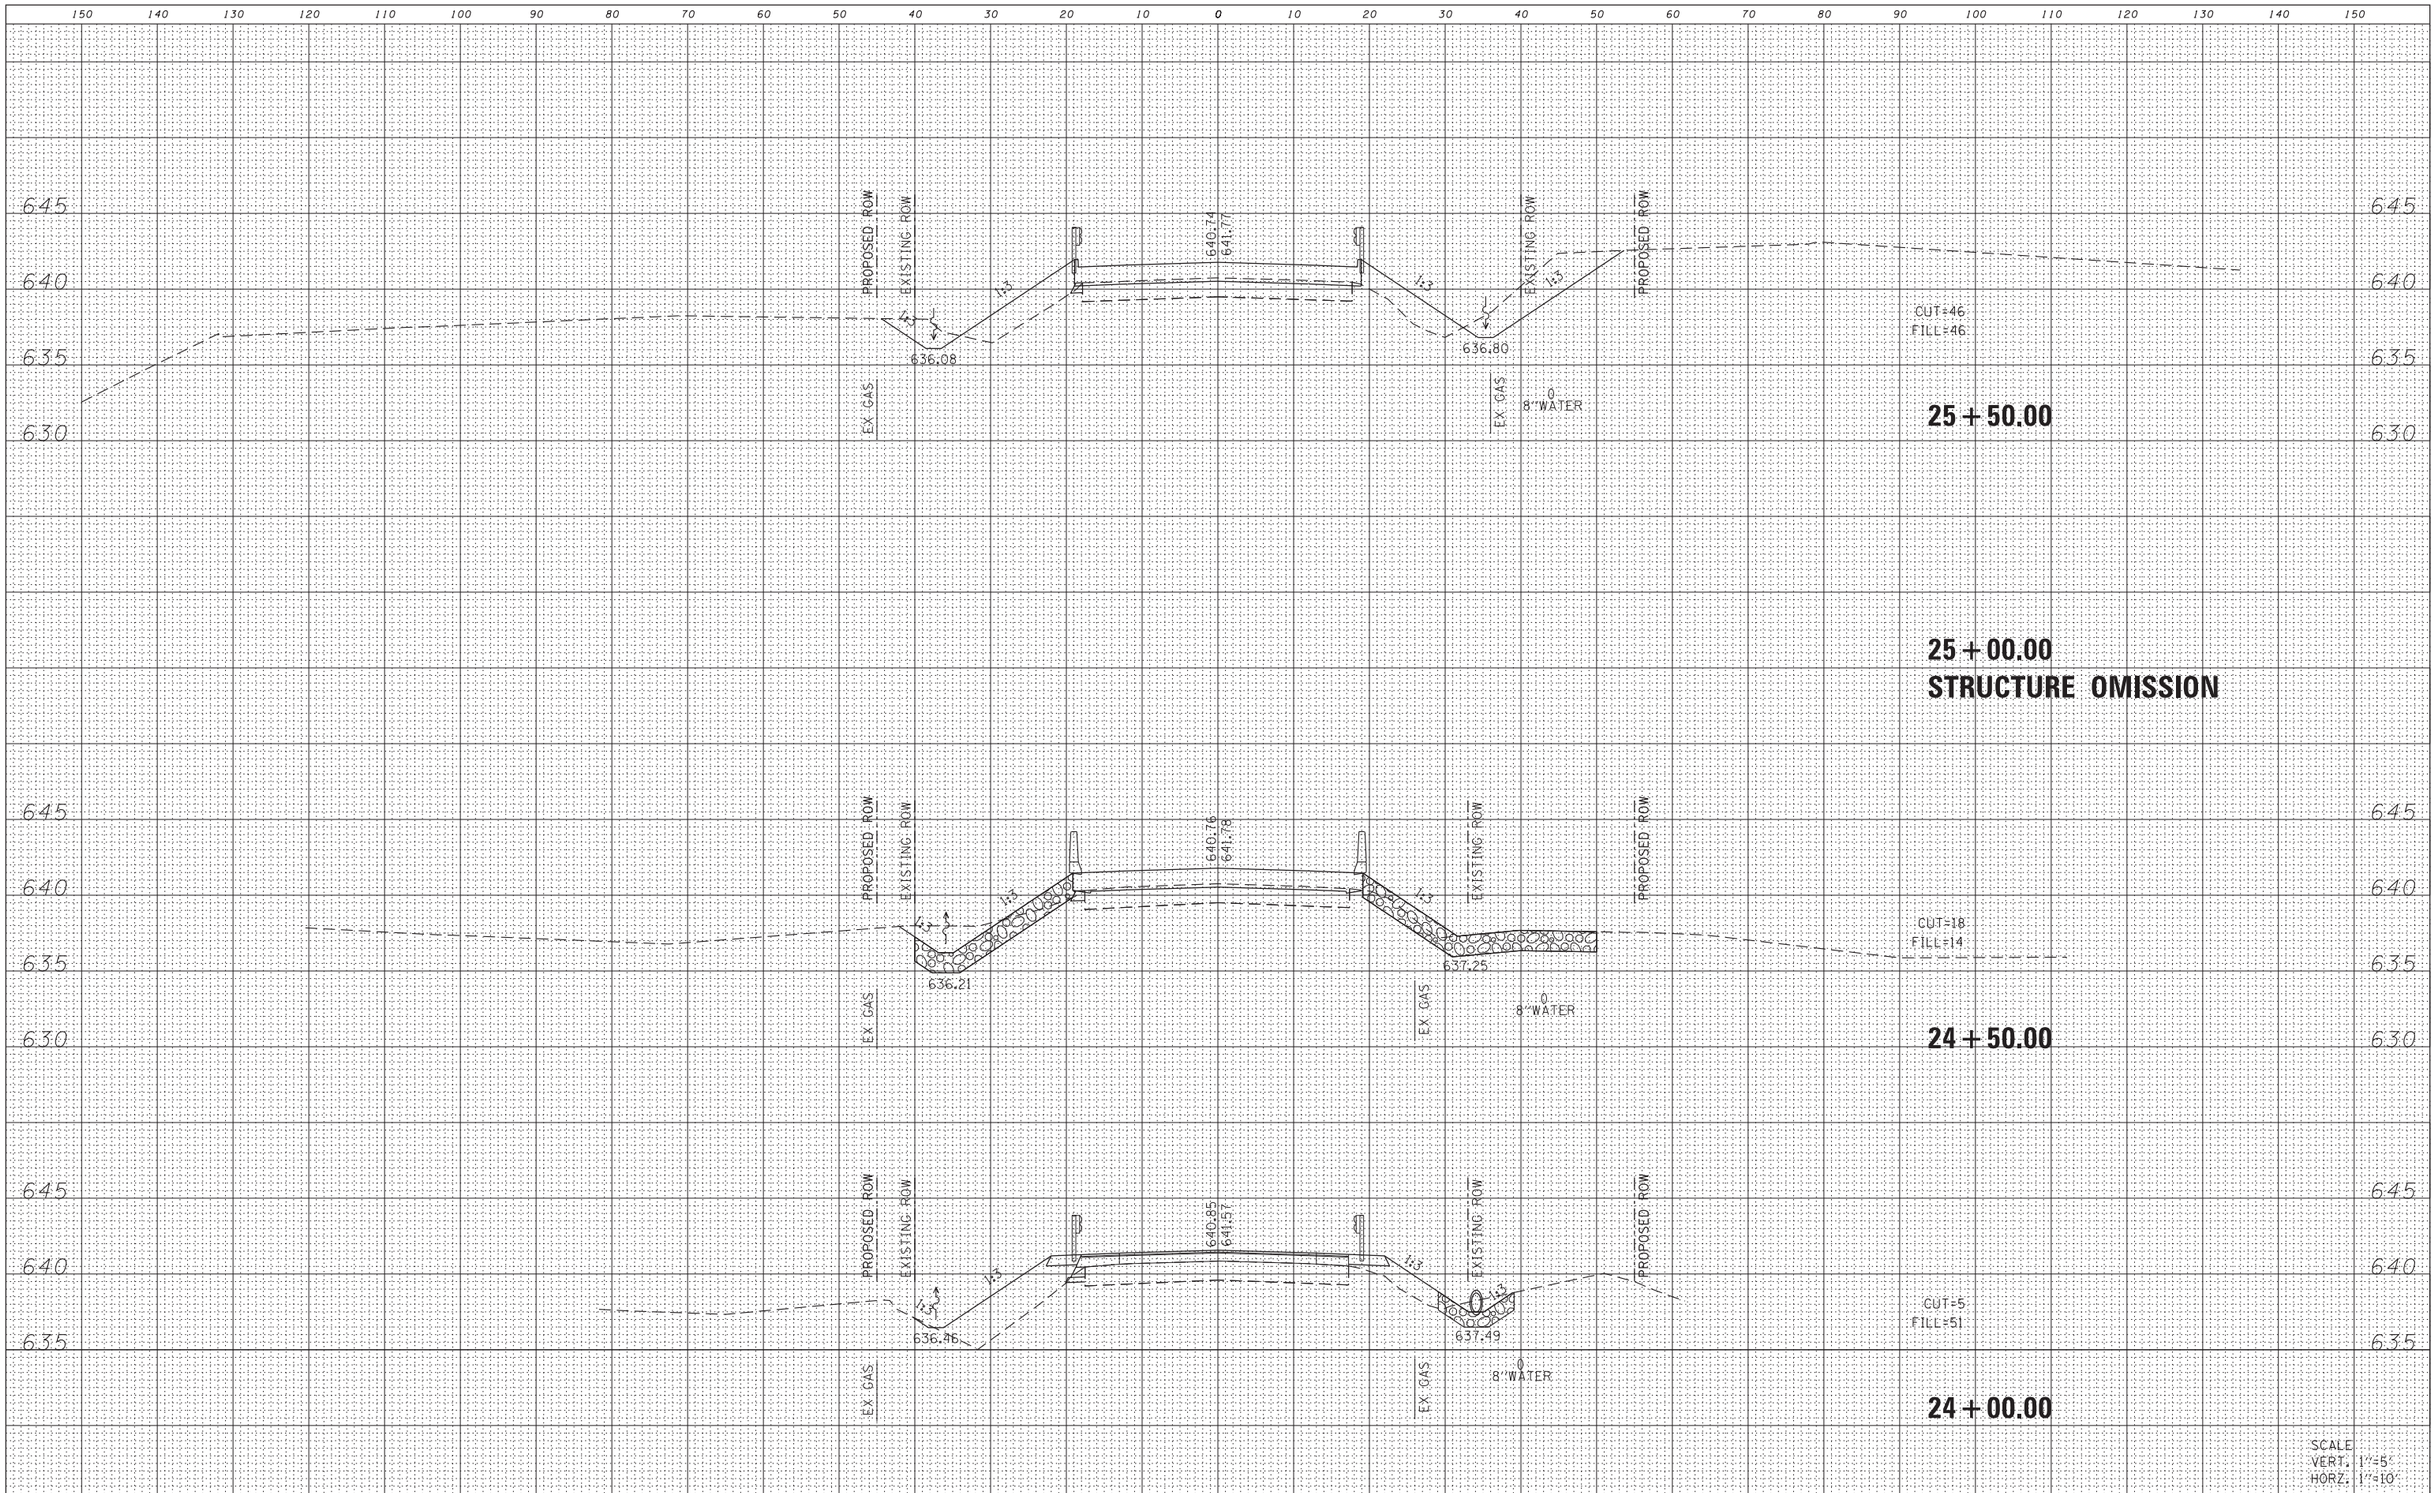

FINAL SURVEY		BY	DATE
NOTE BOOK	SURVEYED		
	PLOTTED		
	TEMPLATE		
	AREAS		
NO.	AREAS CHECKED		

ORIGINAL SURVEY		BY	DATE
NOTE BOOK	SURVEYED		
	PLOTTED		
	TEMPLATE		
	AREAS		
NO.	AREAS CHECKED		

FILE NAME = $FILES$	USER NAME = Schwankerg	DESIGNED - RGV	
	PLOT TIME = $TIME$	DRAWN - RGV	
	PLOT SCALE = 10.0000 ' / in.	CHECKED - JRR	
	PLOT DATE = 12/13/2012	DATE - 8/10/12	

OATES ASSOCIATES
Engineering • Architecture

ILLINOIS
Eastport Business Center 1
108 Laclede Court, Suite 1
Carbondale, IL 62234
Ph 618.529.4400
Fax 618.549.2233

MISSOURI
Laclede Gas Building
720 Olive, Suite 1900
St. Louis, MO 63101
Ph 314.588.9905
Fax 314.588.9905

www.oatesassociates.com

STATE OF ILLINOIS
DEPARTMENT OF TRANSPORTATION

CROSS SECTIONS

SCALE: | SHEET 5 OF 8 SHEETS | STA. 24+00.00 TO STA. 25+50.00

F.A.P. RTE.	SECTION	COUNTY	TOTAL SHEETS	SHEET NO.
681	(113 BR)BR & (113 BR-1)BR	LIVINGSTON	123	68
		CONTRACT NO. 66832		
		ILLINOIS FED. AID PROJECT		