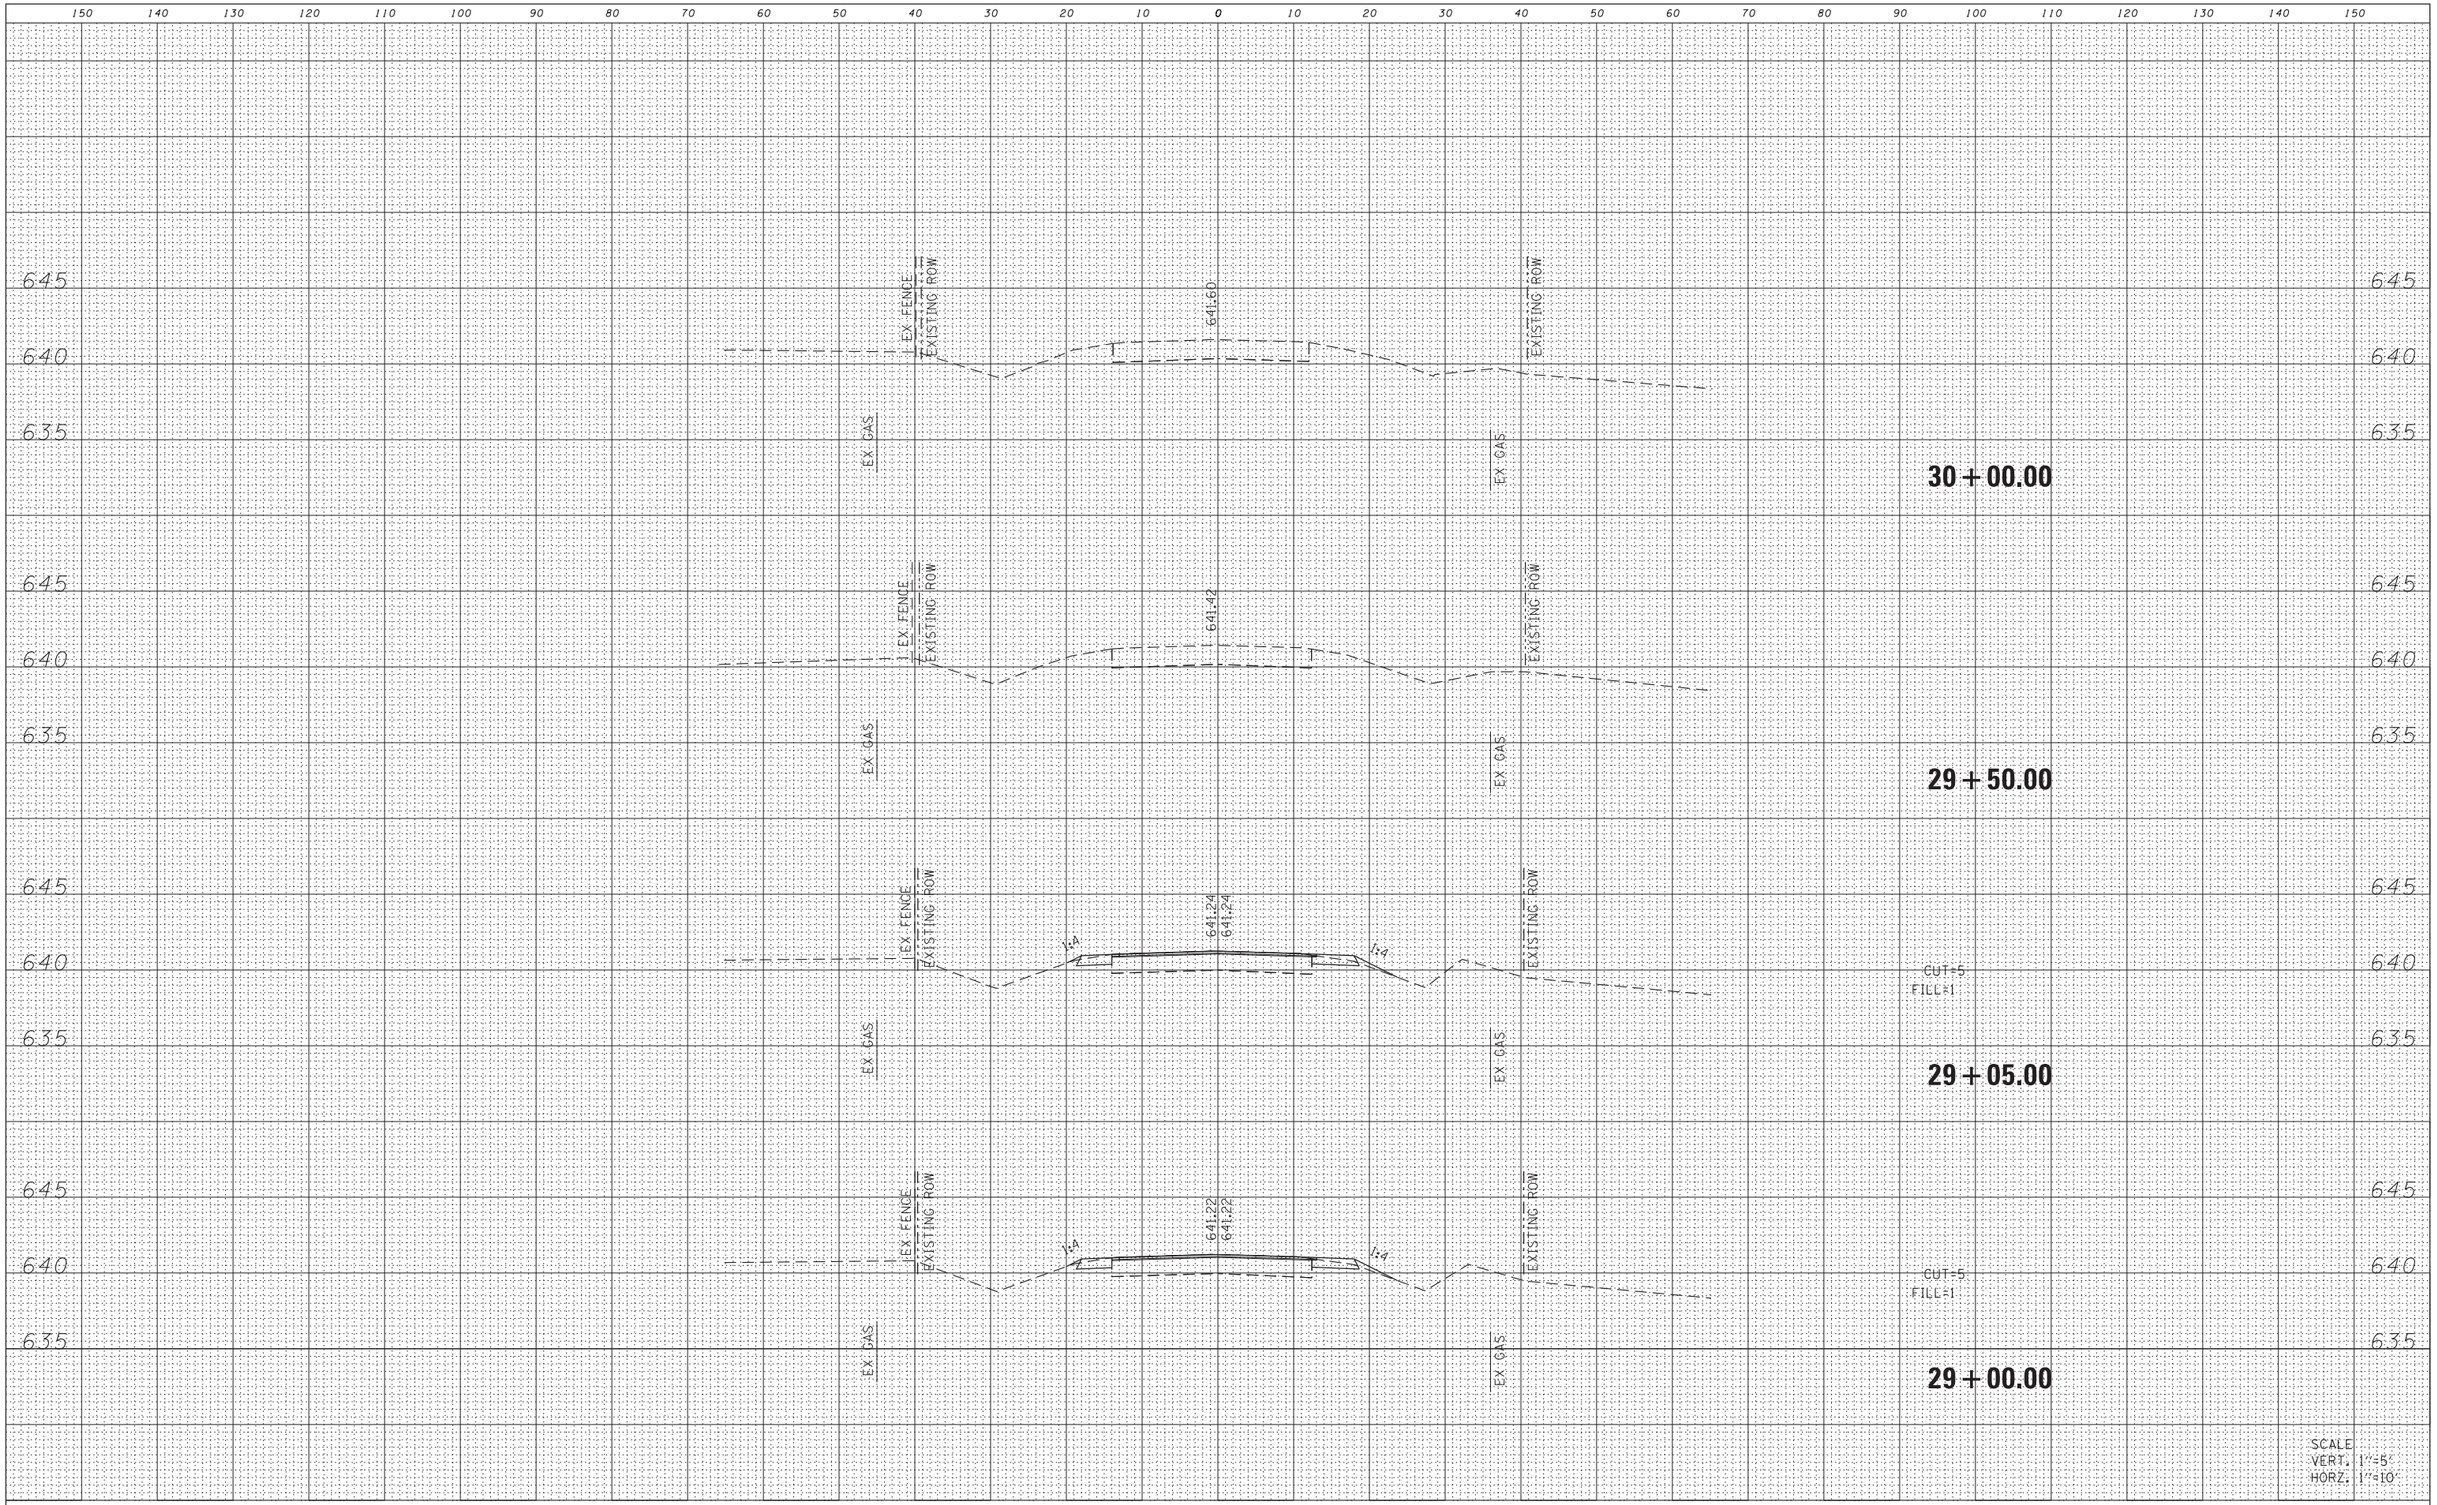

FINAL SURVEY
NOTE BOOK NO.
SURVEYED
PLOTTED
TEMPLATE
AREAS
AREAS CHECKED
BY
DATE

ORIGINAL SURVEY
NOTE BOOK NO.
SURVEYED
PLOTTED
TEMPLATE
AREAS
AREAS CHECKED
BY
DATE

FILE NAME = $FILES$	USER NAME = Schwankerg	DESIGNED - RGV	
	PLOT TIME = $TIME$	DRAWN - RGV	
	PLOT SCALE = 10.0000 ' / in.	CHECKED - JRR	
	PLOT DATE = 12/13/2012	DATE - 8/10/12	

OATES ASSOCIATES
Engineering + Architecture

STATE OF ILLINOIS
DEPARTMENT OF TRANSPORTATION

CROSS SECTIONS

SCALE: | SHEET 8 OF 8 SHEETS | STA. 29+00.00 TO STA. 30+00.00

F.A.P. RTE.	SECTION	COUNTY	TOTAL SHEETS	SHEET NO.
681	(113 BR)BR & (113 BR-1)BR	LIVINGSTON	123	71
		CONTRACT NO. 66832		
		ILLINOIS FED. AID PROJECT		