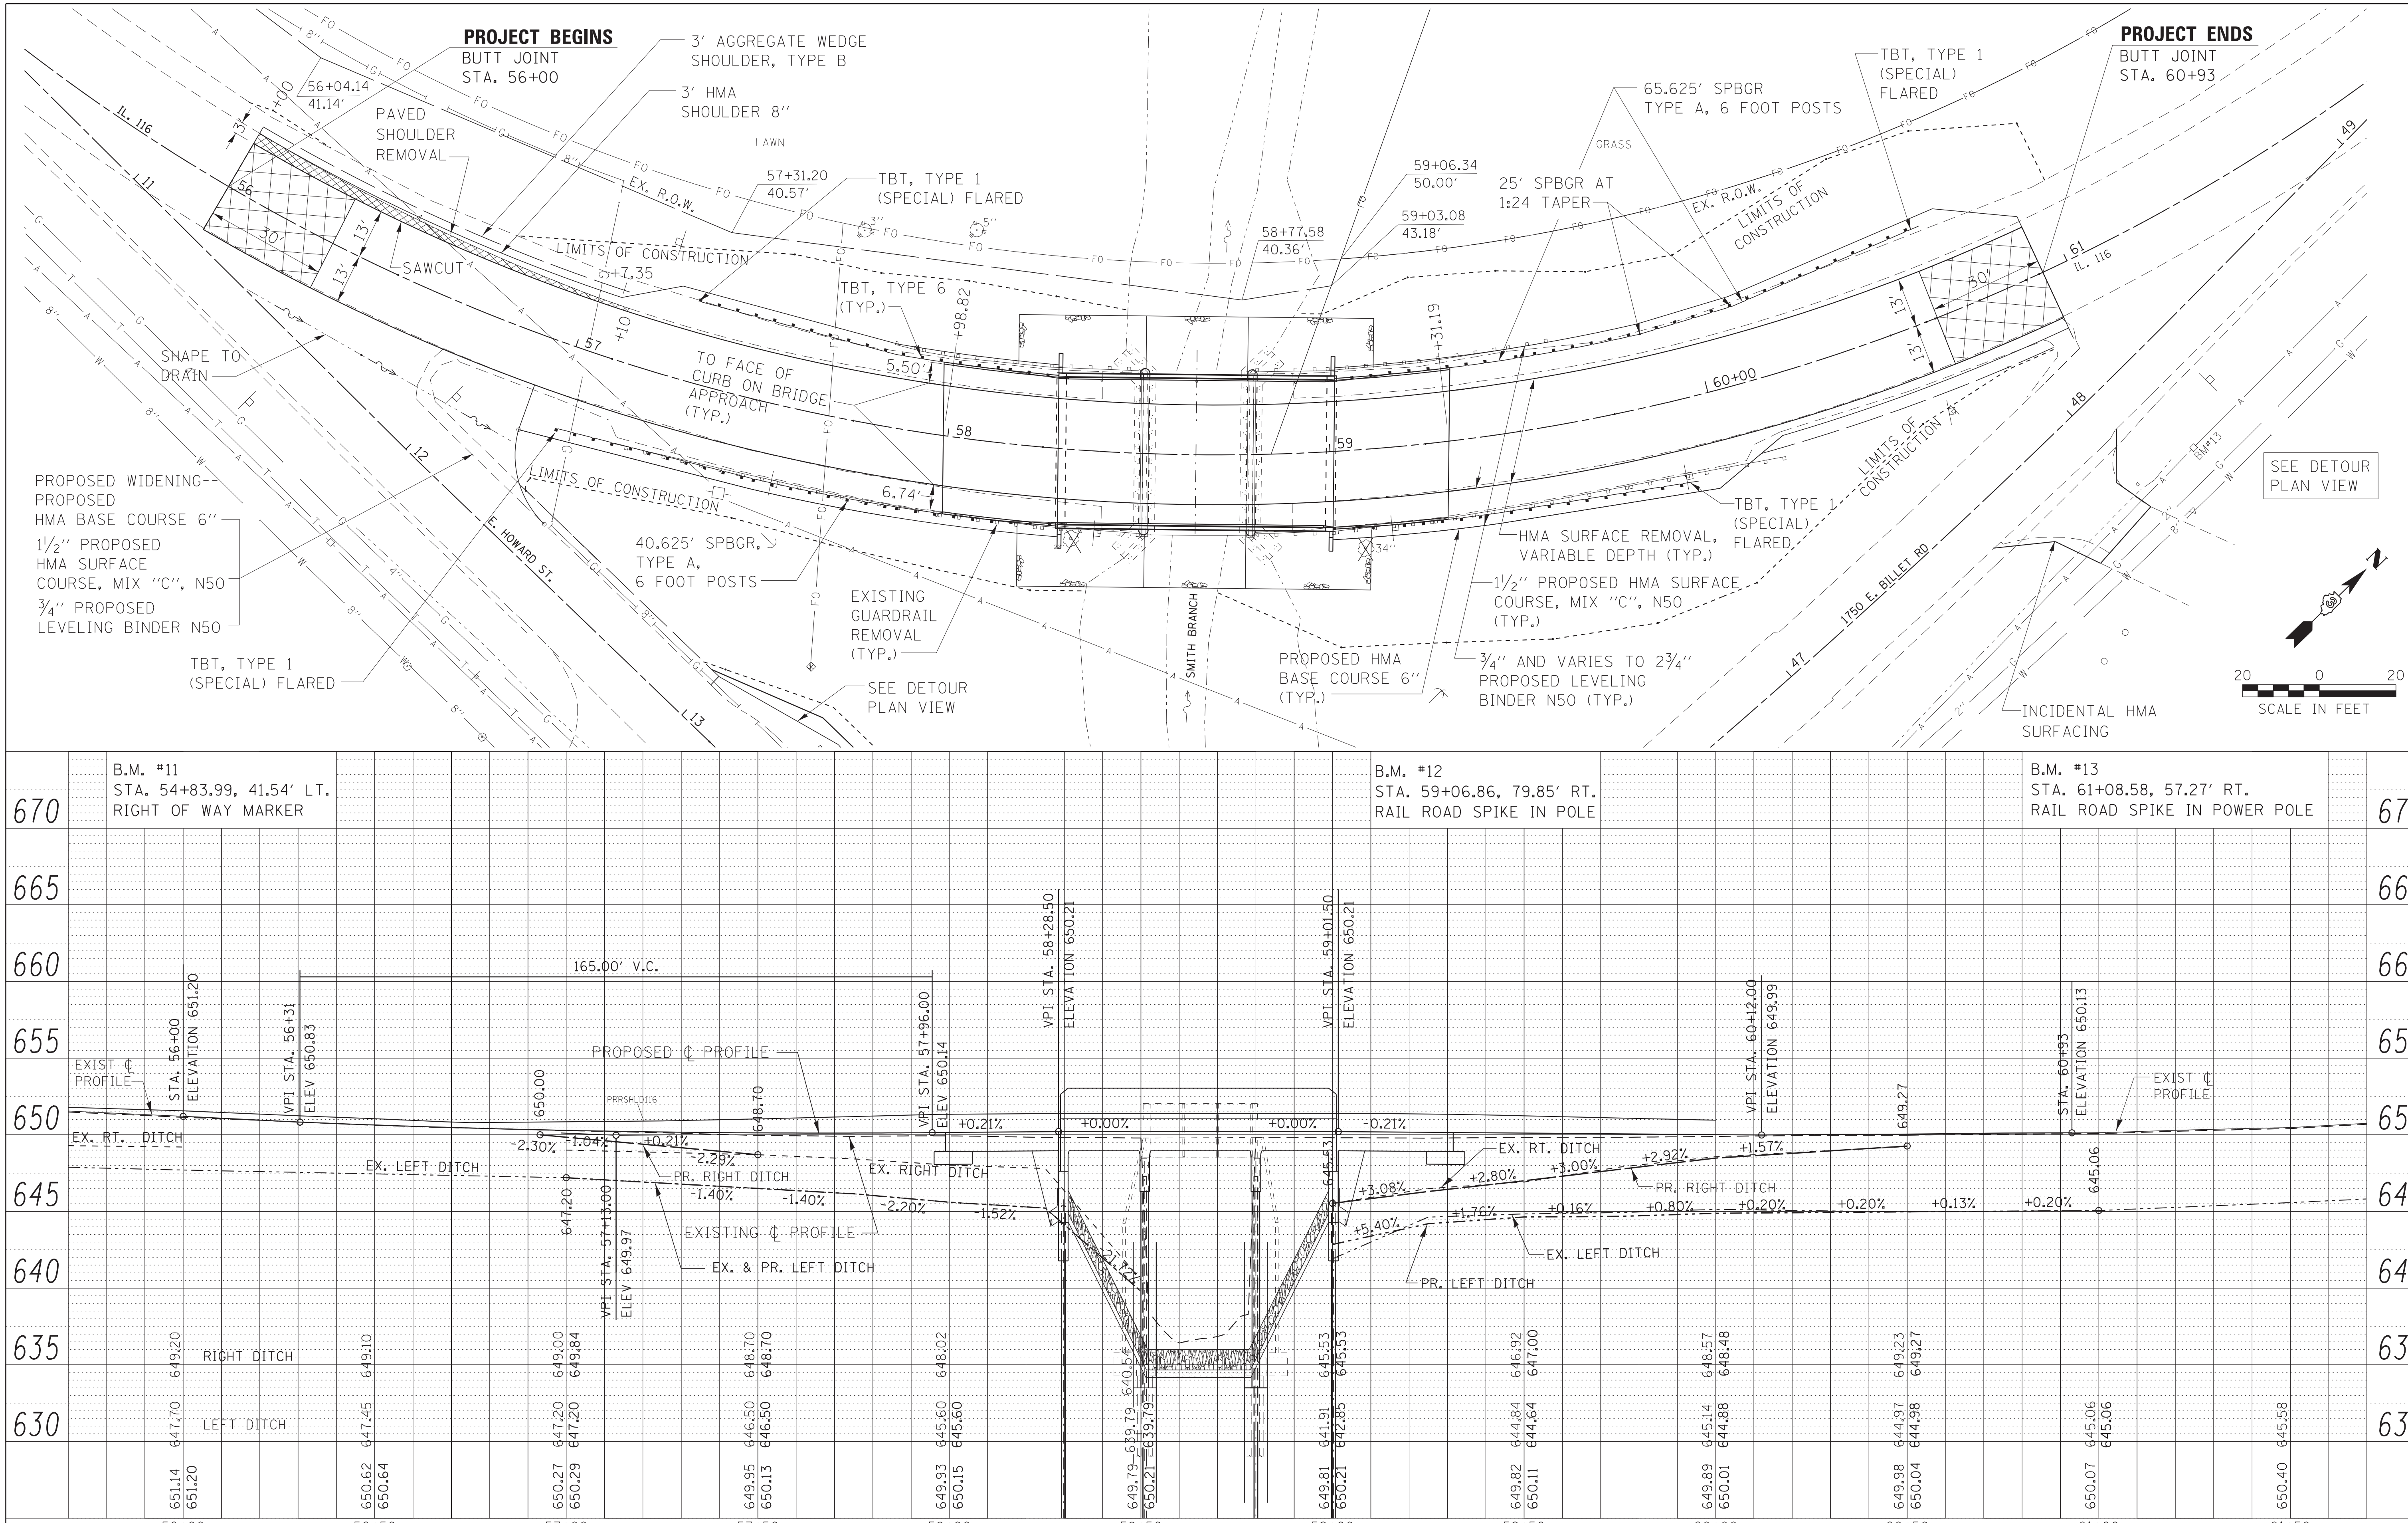

FILE NAME = c:\pw_work\pwidot\schwankerg\dms31786\D366864-sht plnprf-SN-0070.dgn	USER NAME = Schwankerg	DESIGNED - JJO	REVISED -	STATE OF ILLINOIS DEPARTMENT OF TRANSPORTATION
	PLOT SCALE = 20.0000 ' / in.	DRAWN - JJO	REVISED -	
	PLOT DATE = 12/14/2012	CHECKED - MSW	REVISED -	
		DATE - 02/28/12	REVISED -	

IL 116 PLAN & PROFILE

SCALE: SHEET NO. OF SHEETS STA. TO STA.

F.A.P. RTE.	SECTION	COUNTY	TOTAL SHEETS	SHEET NO.
681	(113 BR-1)BR & (113 BR-1)BR	LIVINGSTON	123	78

CONTRACT NO. 66832

ILLINOIS FED. AID PROJECT