FINAL SURVEY	NOTE BOOK	NO.
SURVEYED		
PLOTTED		
TEMPLATE		
AREAS		
AREAS CHECKED		

BY	DATE

ORIGINAL SURVEY	NOTE BOOK	NO.
SURVEYED		
PLOTTED		
TEMPLATE		
AREAS		
AREAS CHECKED		

BY	DATE

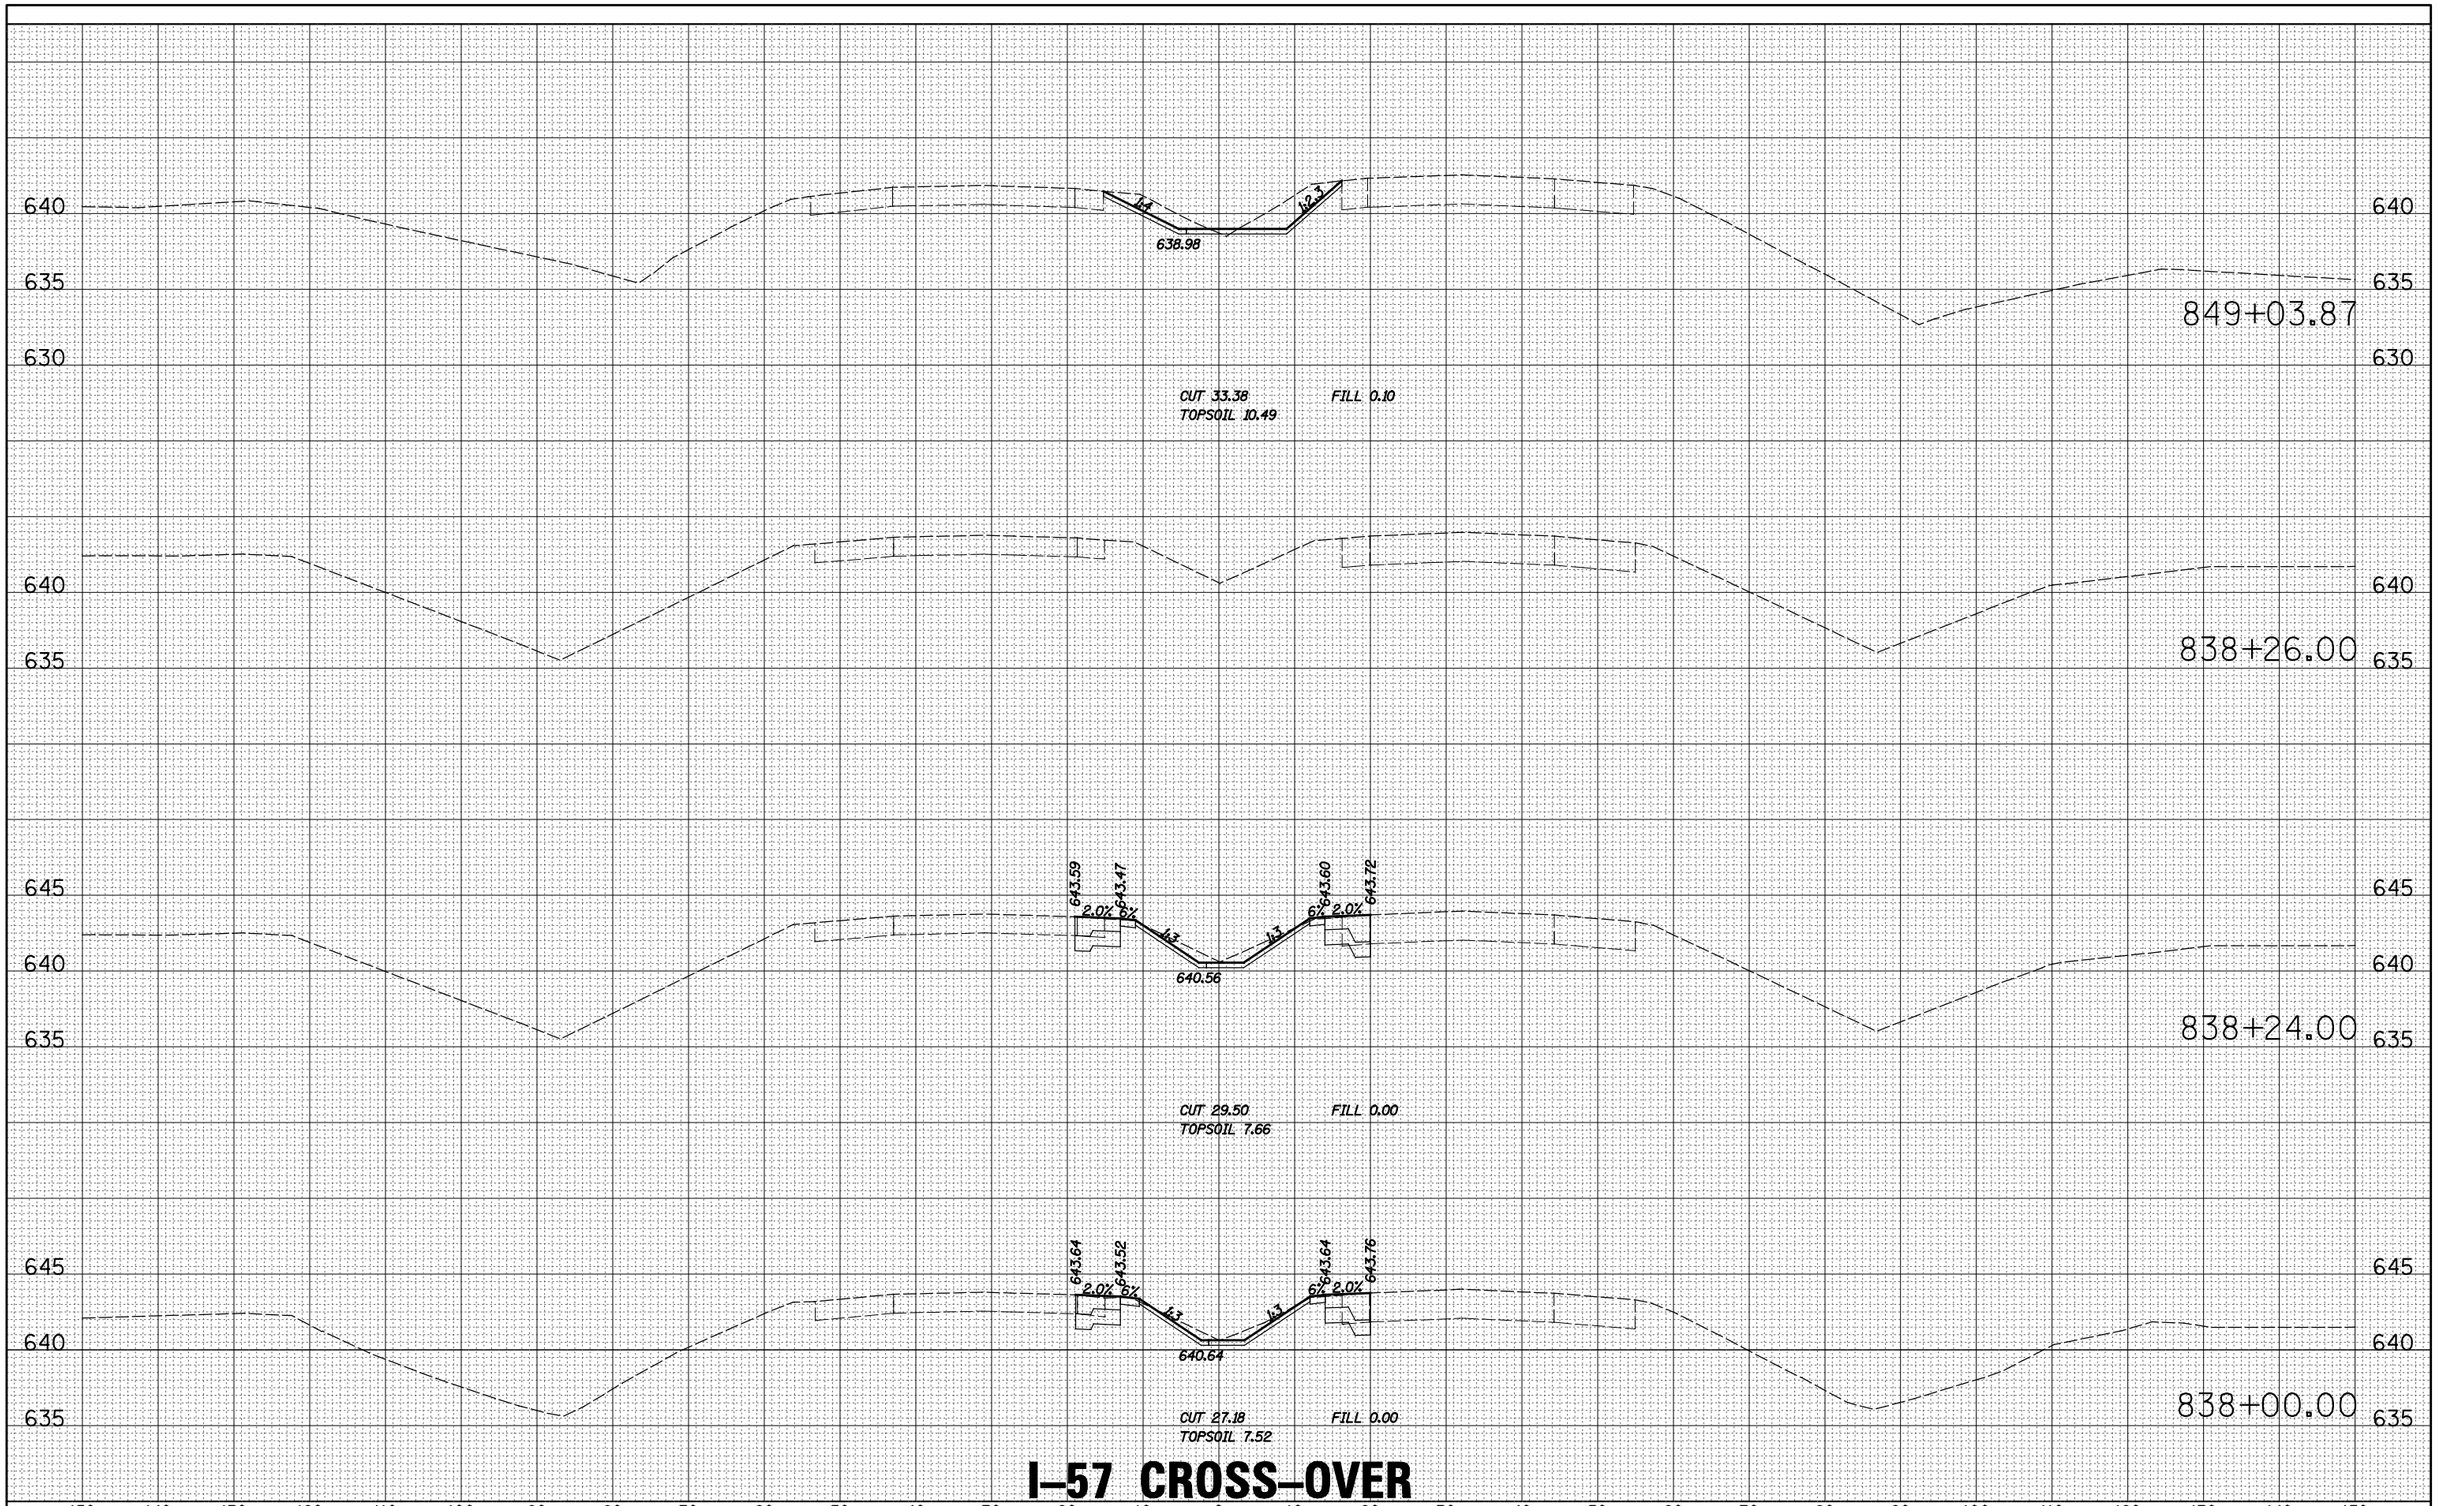

I-57 CROSS-OVER

Wight	USER NAME = bhenrichs	DESIGNED BAH	REVISED -
		DRAWN BAH	REVISED -
	PLOT SCALE = 10.0000 ' / IN.	CHECKED KAC	REVISED -
	PLOT DATE = 12/7/2012	DATE 12-07-2012	REVISED -

STATE OF ILLINOIS
DEPARTMENT OF TRANSPORTATION

PROPOSED CROSS SECTIONS

SCALE: | SHEET 8 OF 16 SHEETS | STA. 838+00.00 | TO STA. 849+03.87

F.A.I. RTE.	SECTION	COUNTY	TOTAL SHEETS	SHEET NO.
57	141 BR(SB) & 38-1 BR(NB)	IROQUOIS	138	130
		CONTRACT NO. 66944		
	ILLINOIS FED. AID PROJECT			