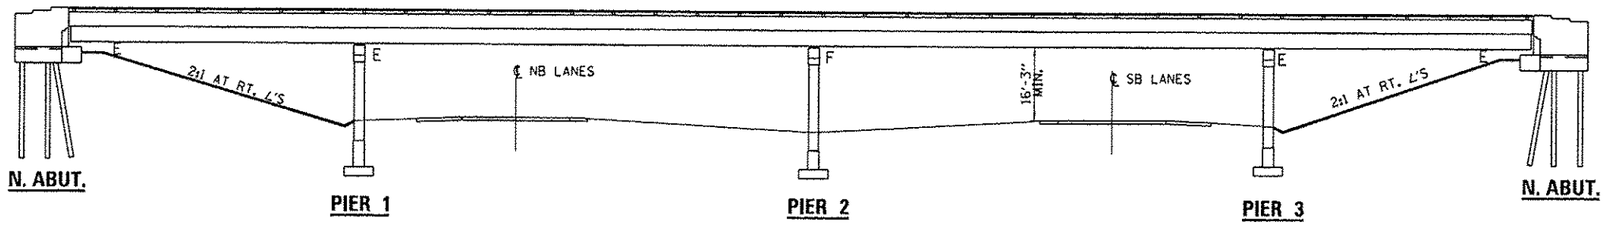

ELEVATION

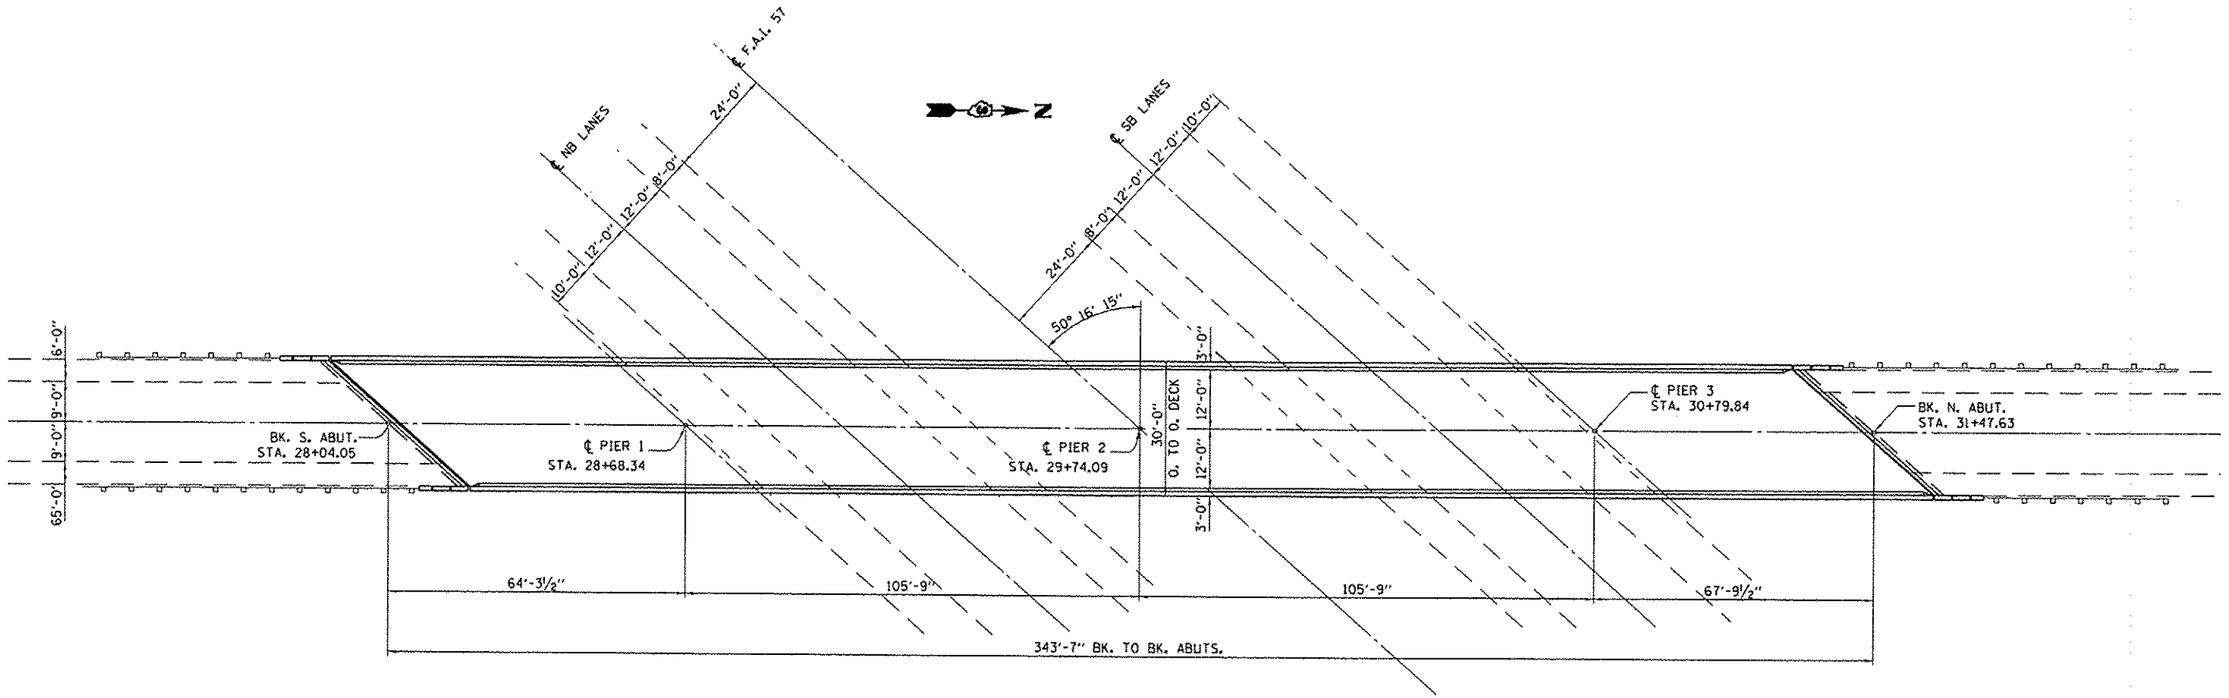

PLAN

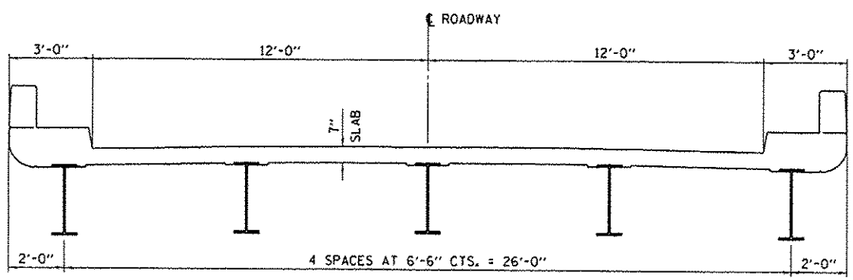

CROSS SECTION

TOTAL BILL OF MATERIAL

ITEM	UNIT	SUPER	SUB	TOTAL
CLEANING AND PAINTING STRUCTURAL STEEL, LOCATION 1	L SUM	1		1
CONTAINMENT AND DISPOSAL OF LEAD PAINT CLEANING RESIDUES NO. 1	L SUM	1		1
BRIDGE CLEANING AND PAINTING WARRANTY NUMBER 1	L SUM	1		1

FILE NAME = c:\pw_work\pwidot\woodshankrl\d0319001\C066C61-sht-details.dgn	USER NAME = woodshankrl	DESIGNED - RW	REVISED -
		DRAWN - RW	REVISED -
	PLOT SCALE = 100.0000 ' / in.	CHECKED -	REVISED -
MODELNAME	PLOT DATE = 11/15/2012	DATE -	REVISED -

STATE OF ILLINOIS
DEPARTMENT OF TRANSPORTATION

GENERAL PLAN AND ELEVATION FOR STRUCTURE NO. 038-0129

SCALE: | SHEET 1 OF 1 SHEETS | STA. 28+04.05 TO STA. 31+47.63

F.A.I. RTE.	SECTION	COUNTY	TOTAL SHEETS	SHEET NO.
57	(38-5HB-3)BP	IROQUOIS	8	7
		CONTRACT NO. 66C61		
	ILLINOIS FED. AID PROJECT			