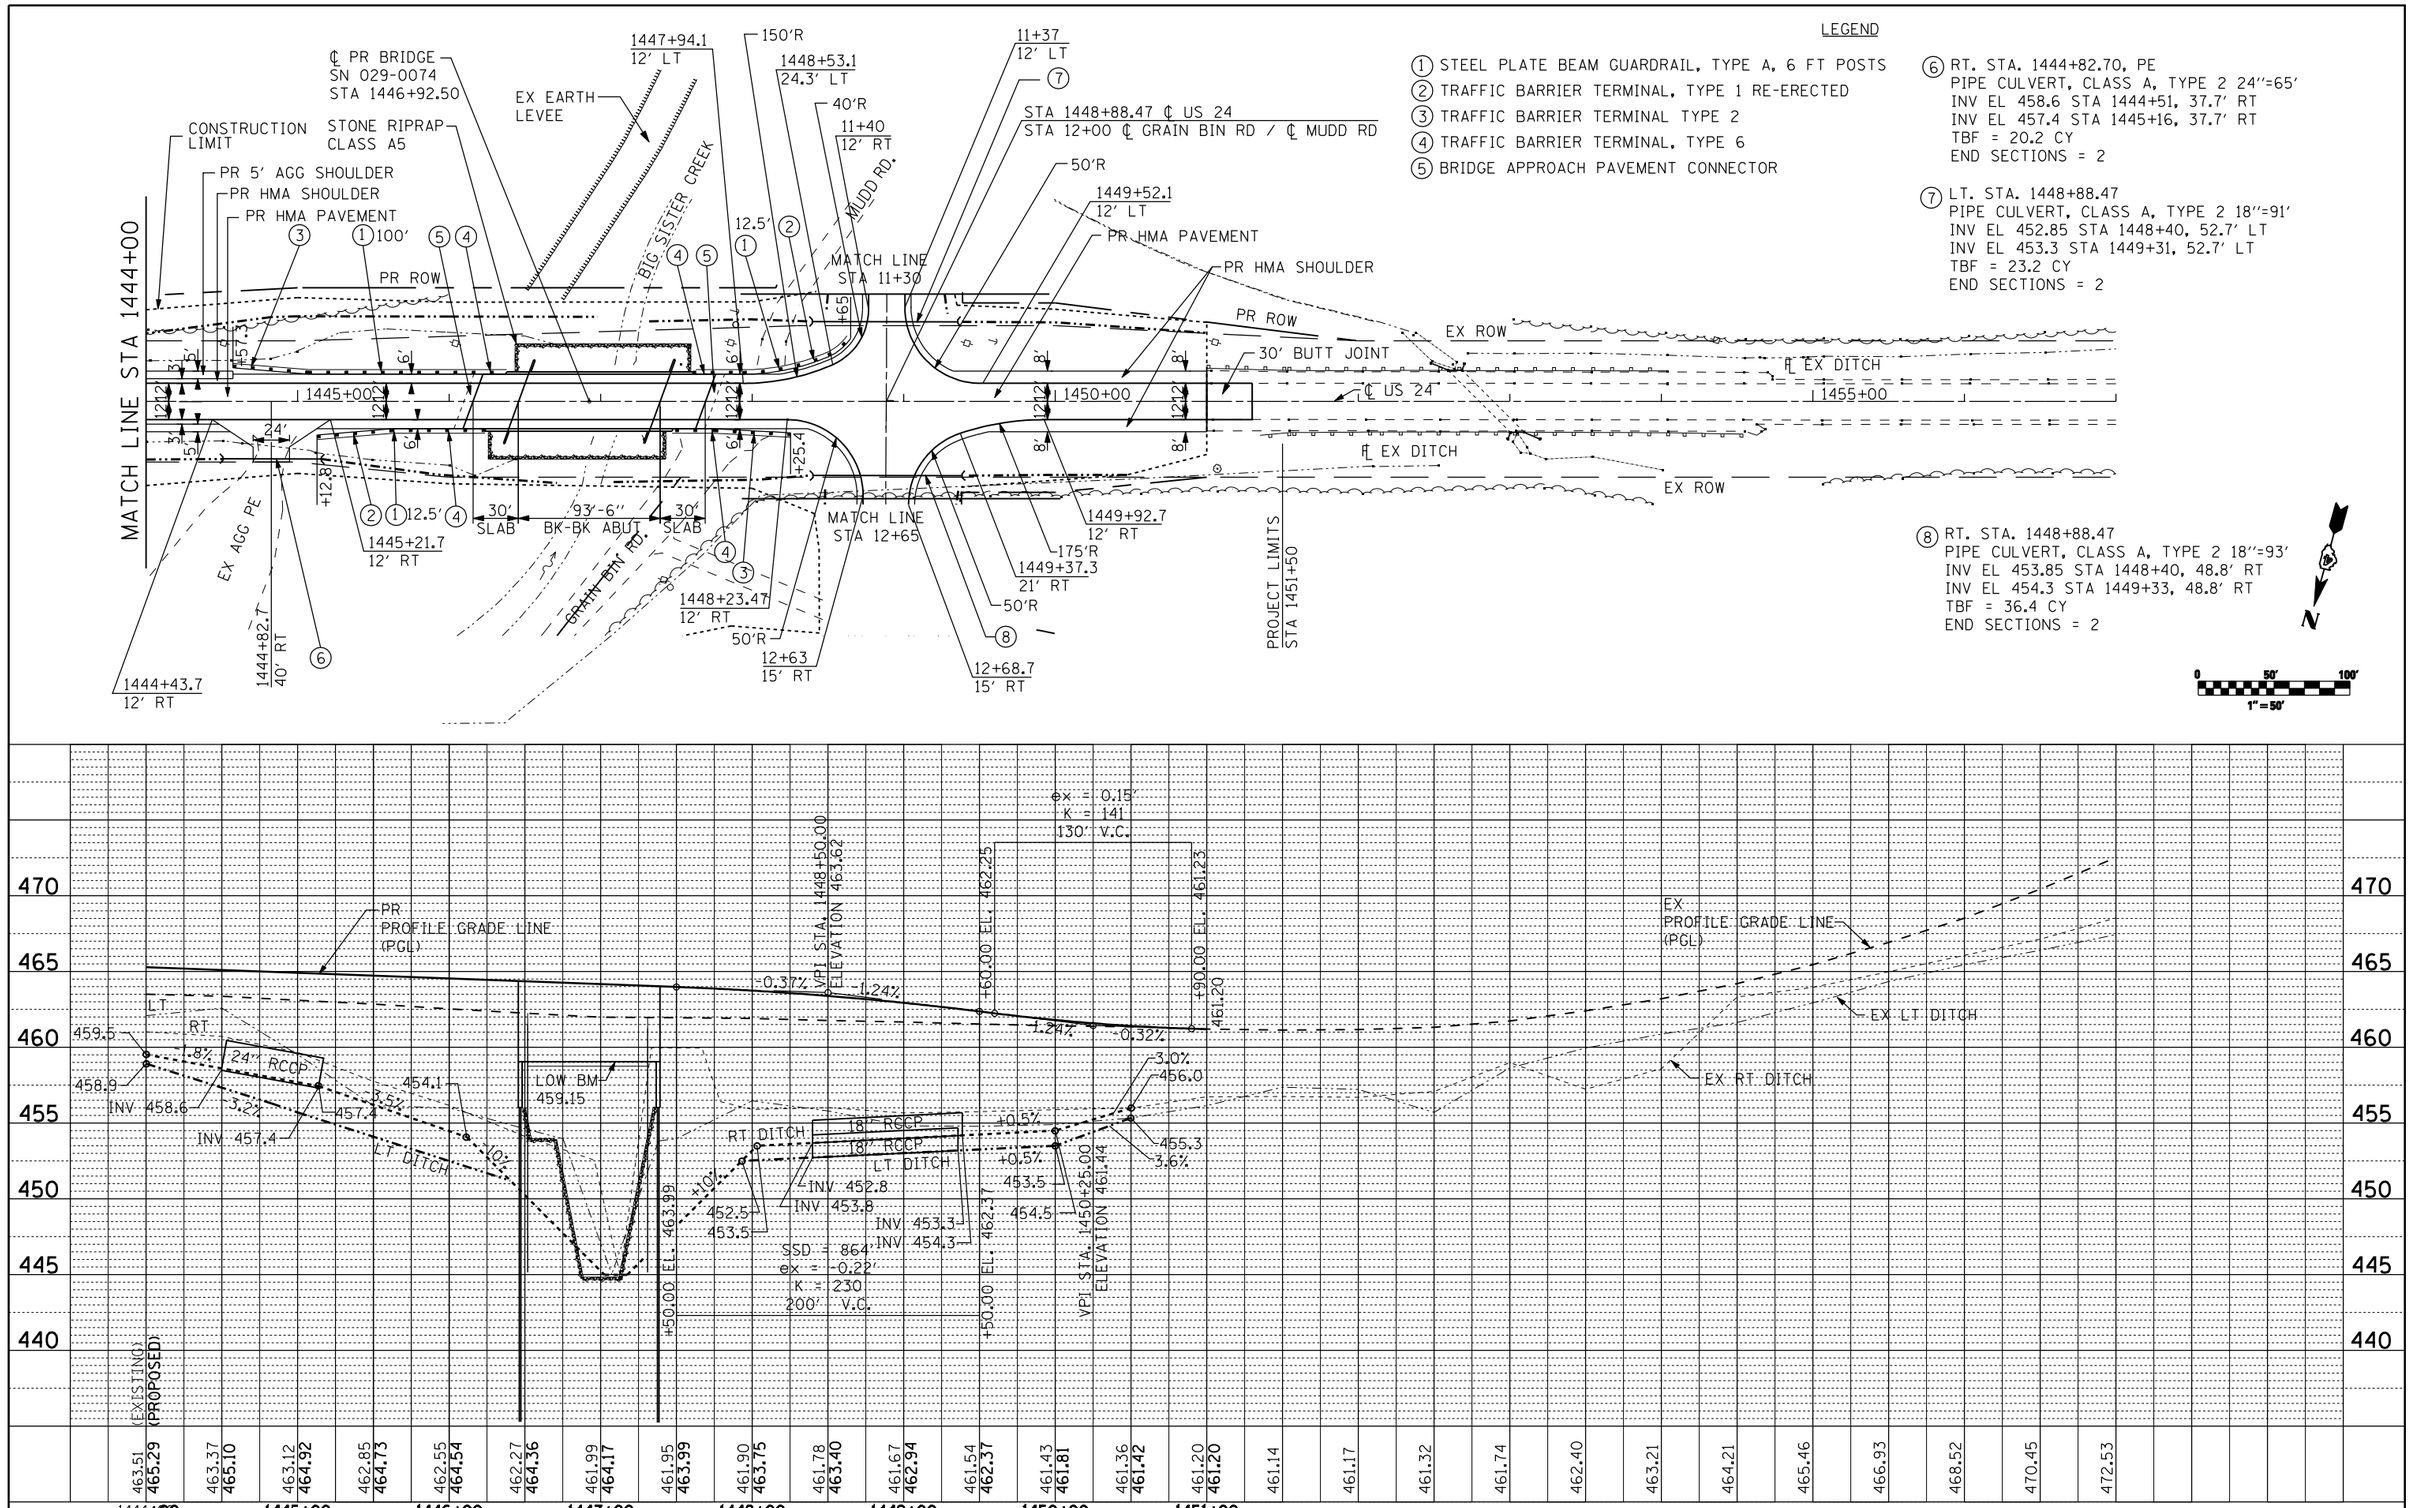

PLAN	BY	DATE
SURVEYED		
PLOTTED		
ALIGNMENT CHECKED		
RT. OF WAY CHECKED		
CADD FILE NAME		
NOTE BOOK NO.		

PROFILE	BY	DATE
SURVEYED		
PLOTTED		
GRADES CHECKED		
B.M. NOTED		
STRUCTURE NOTATNS CHKD		
NOTE BOOK NO.		

FILE NAME = $FILEL$

STRUCTURE DESIGNS, INCORPORATED
ARCHITECTS & ENGINEERS
PH: (312) 551-9780 www.structuredesignsinc.com

USER NAME = $USER$	DESIGNED - JL/RY	REVISED -	
	DRAWN - JL/RY	REVISED -	
PLOT SCALE = $SCALE$	CHECKED - JES	REVISED -	
PLOT DATE = $DATE$	DATE - 12-07-2012	REVISED -	

STATE OF ILLINOIS
DEPARTMENT OF TRANSPORTATION

PROPOSED IMPROVEMENT PLAN, PROFILE & DRAINAGE
US RTE 24 OVER BIG SISTER CREEK & LITTLE SISTER CREEK

SCALE: 1" = 50' | SHEET NO. 3 OF 4 SHEETS | STA. 1444+00 TO STA. 1456+00

F.A.P. RTE.	SECTION	COUNTY	TOTAL SHEETS	SHEET NO.
317	(137 BR, BR-1) BR	FULTON	118	34

CONTRACT NO. 68699

ILLINOIS FED. AID PROJECT