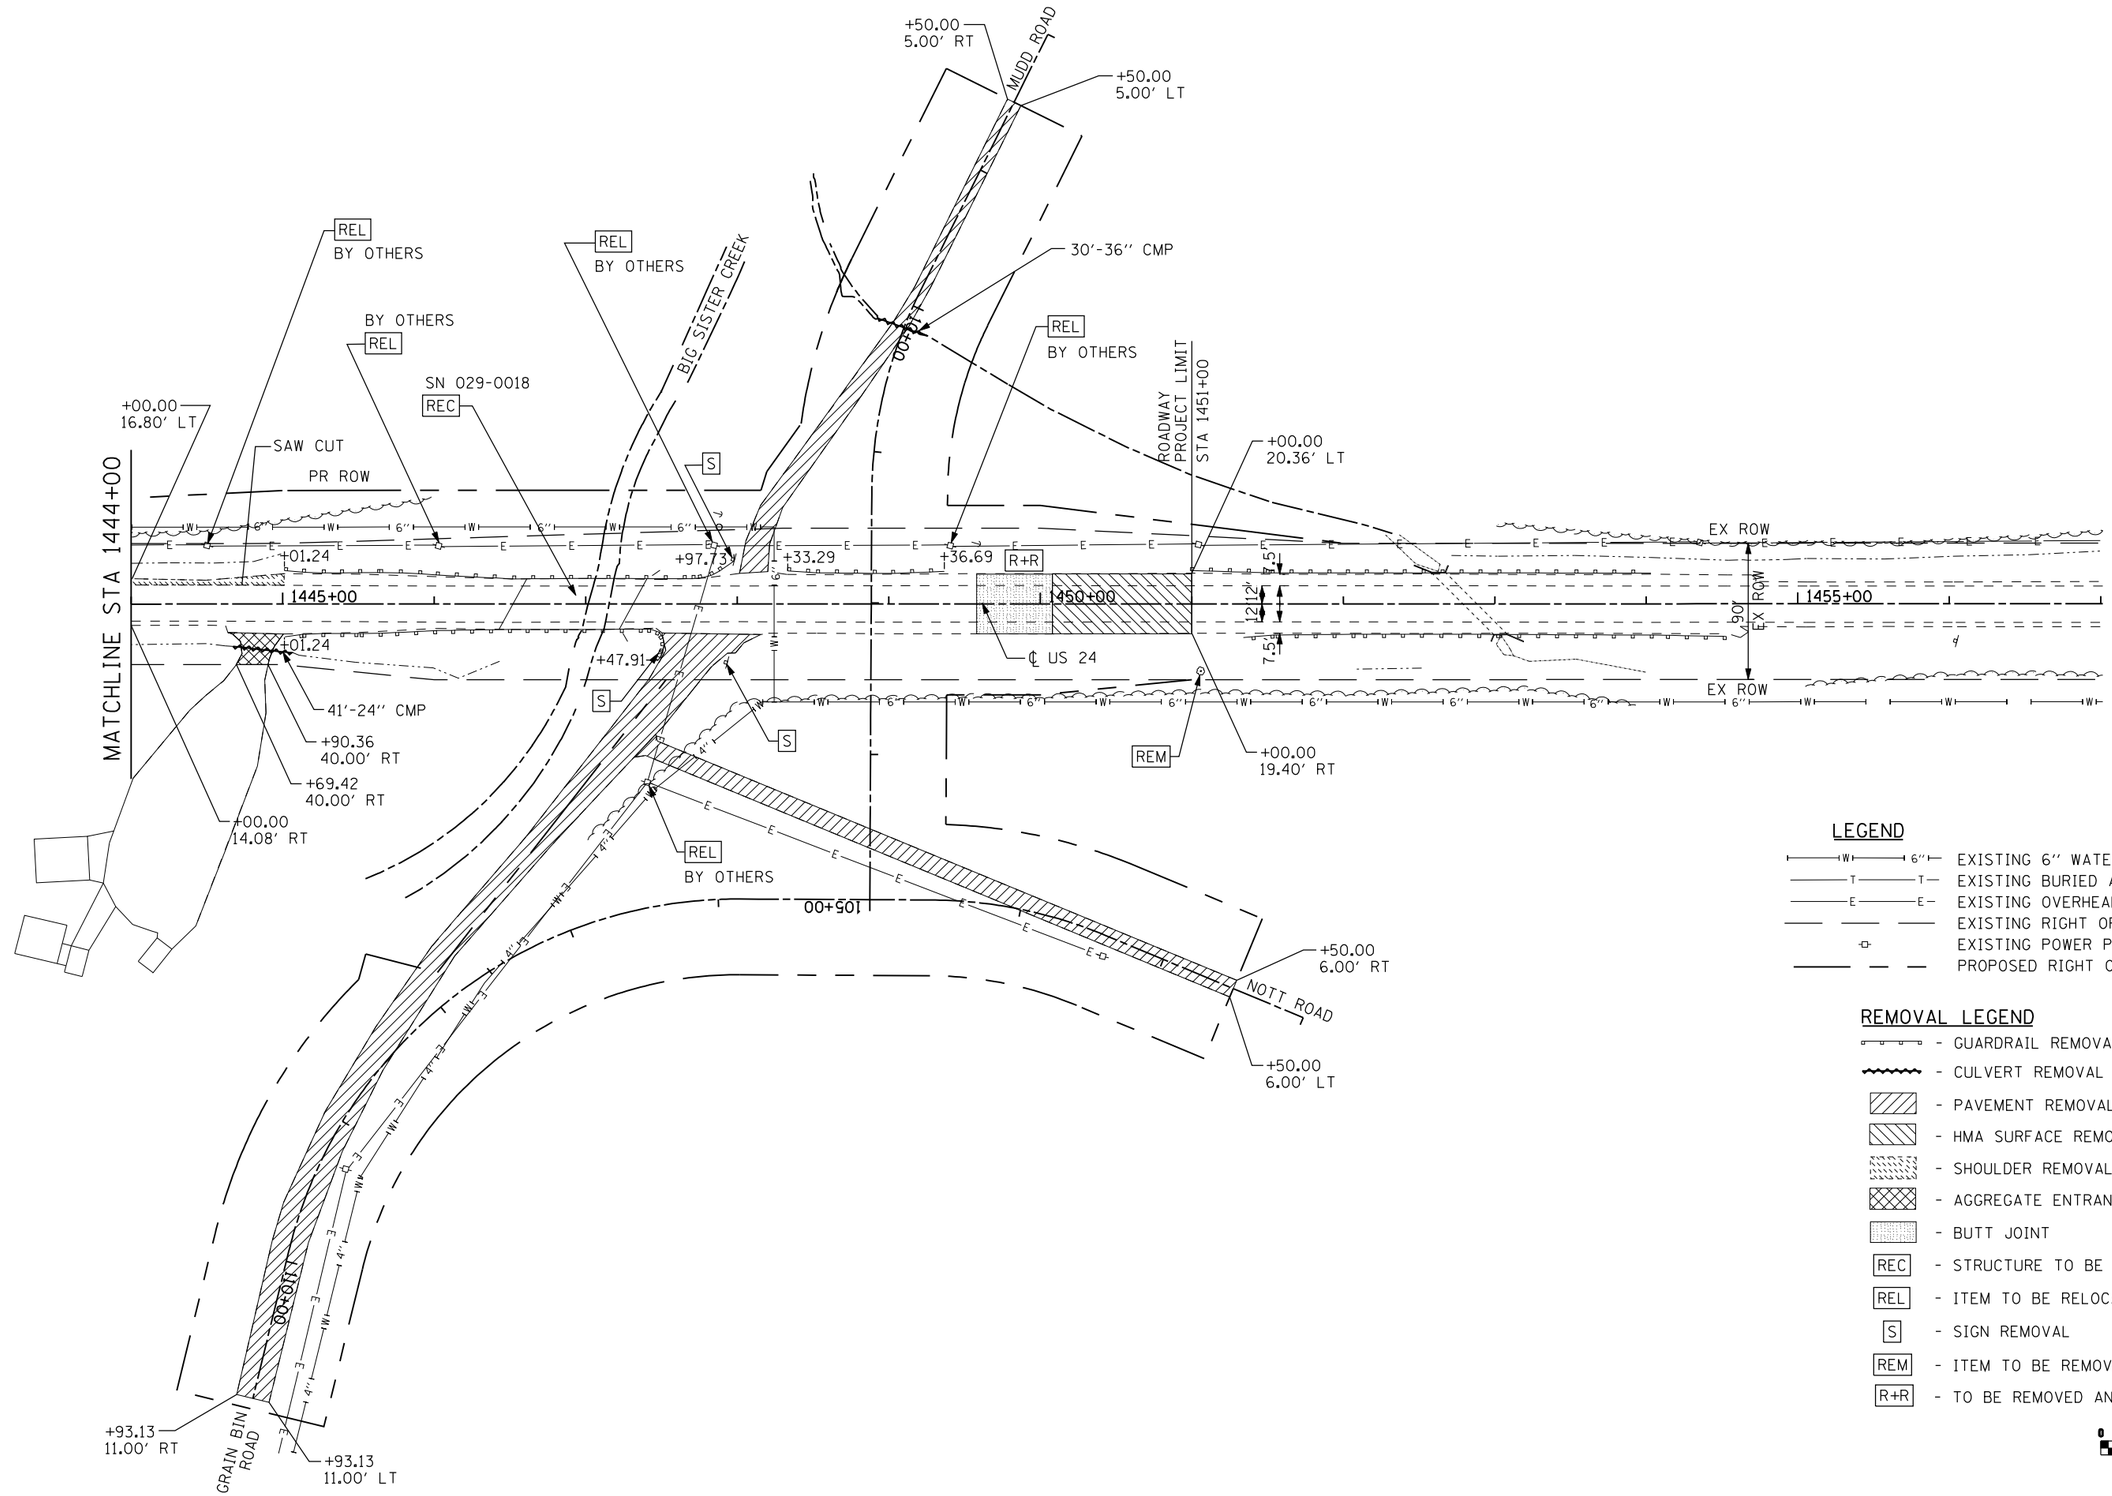

LEGEND

- EXISTING 6'' WATER MAIN
- EXISTING BURIED AT&T CABLE
- EXISTING OVERHEAD ELECTRIC SERVICE
- EXISTING RIGHT OF WAY
- EXISTING POWER POLE
- PROPOSED RIGHT OF WAY

REMOVAL LEGEND

- GUARDRAIL REMOVAL
- CULVERT REMOVAL
- PAVEMENT REMOVAL
- HMA SURFACE REMOVAL
- SHOULDER REMOVAL
- AGGREGATE ENTRANCE REMOVAL
- BUTT JOINT
- REC - STRUCTURE TO BE RECONSTRUCTED
- REL - ITEM TO BE RELOCATED
- S - SIGN REMOVAL
- REM - ITEM TO BE REMOVED
- R+R - TO BE REMOVED AND RE-ERECTED

0 50' 100'
1" = 50'

FILE NAME = $FILE1$

STRUCTURE DESIGNS, INCORPORATED
ARCHITECTS & ENGINEERS
PH: (312) 551-9780 www.structuredesignsinc.com

USER NAME = $USER$	DESIGNED - JL / RY	REVISED -
	DRAWN - JL / RY	REVISED -
PLOT SCALE = $SCALE$	CHECKED - JES	REVISED -
PLOT DATE = $DATE$	DATE - 12-17-2012	REVISED -

STATE OF ILLINOIS
DEPARTMENT OF TRANSPORTATION

EXISTING UTILITY AND REMOVAL PLAN
US RTE 24 OVER BIG SISTER CREEK & LITTLE SISTER CREEK

SCALE: | SHEET NO. 2 OF 2 SHEETS | STA. | TO STA.

F.A.P. RTE.	SECTION	COUNTY	TOTAL SHEETS	SHEET NO.
317	(137BR, BR-1) BR	FULTON	118	44
		CONTRACT NO. 68699		
	ILLINOIS	FED. AID PROJECT		