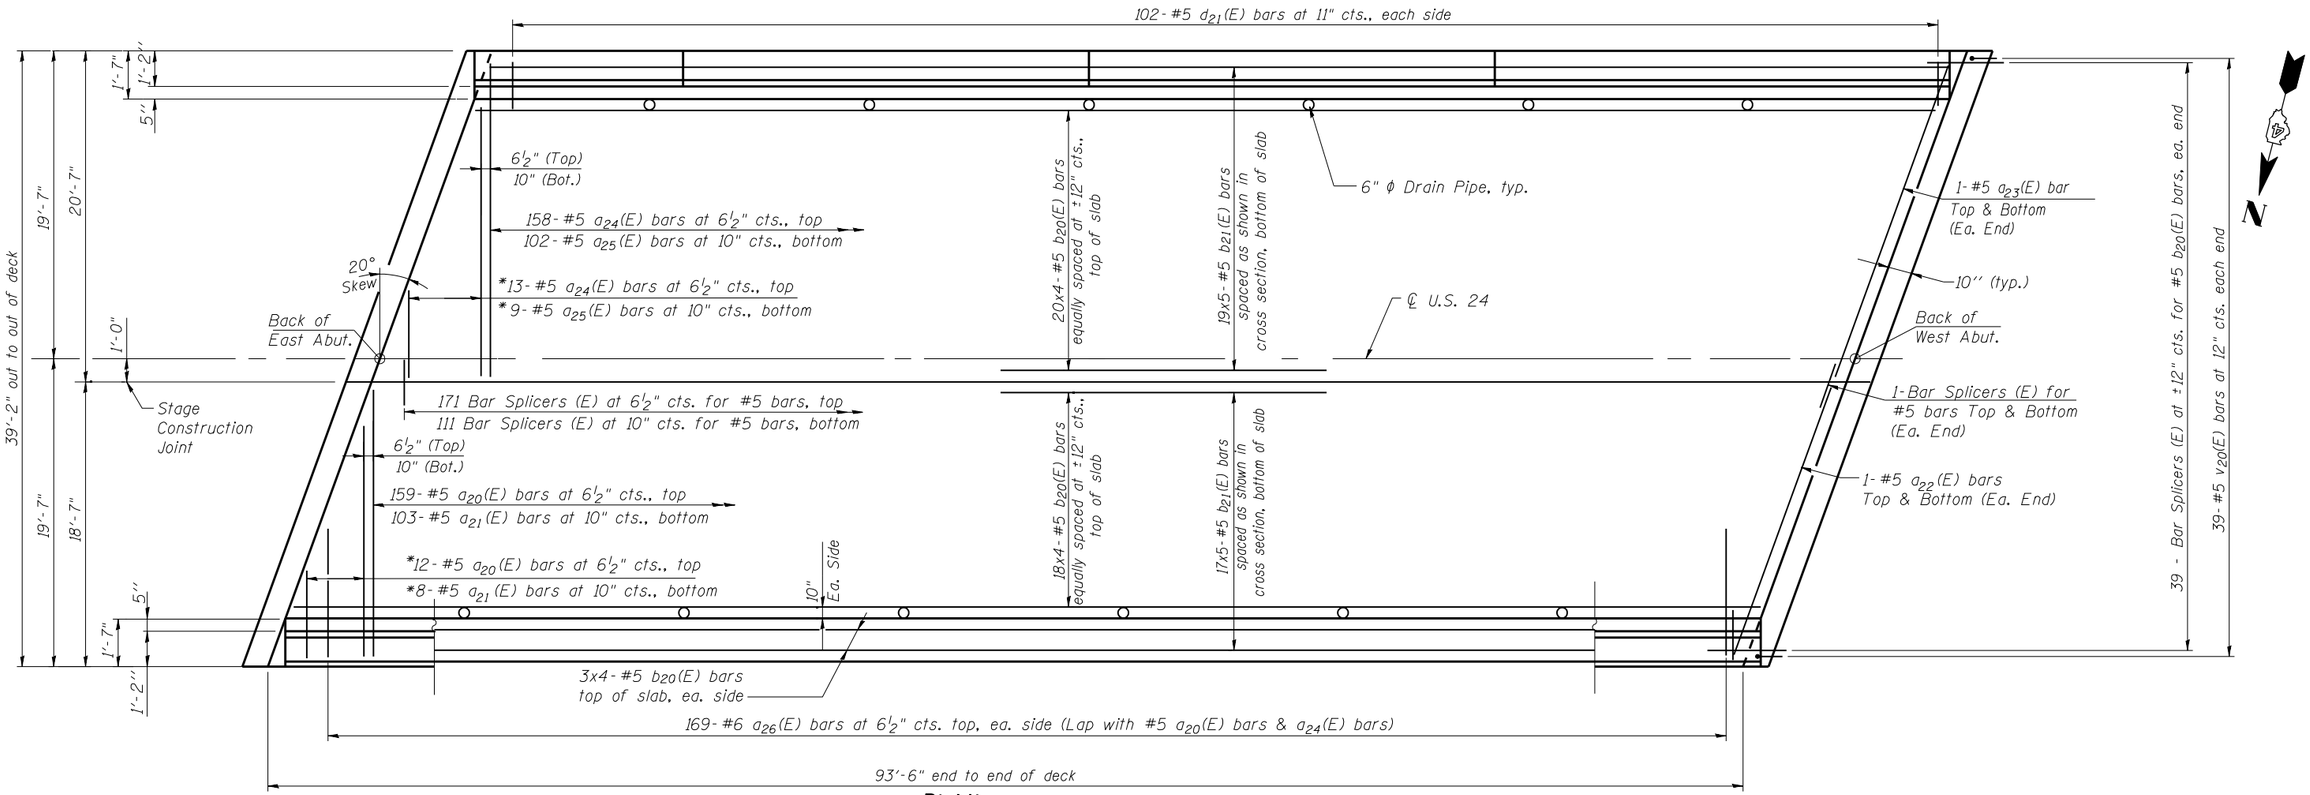

PLAN

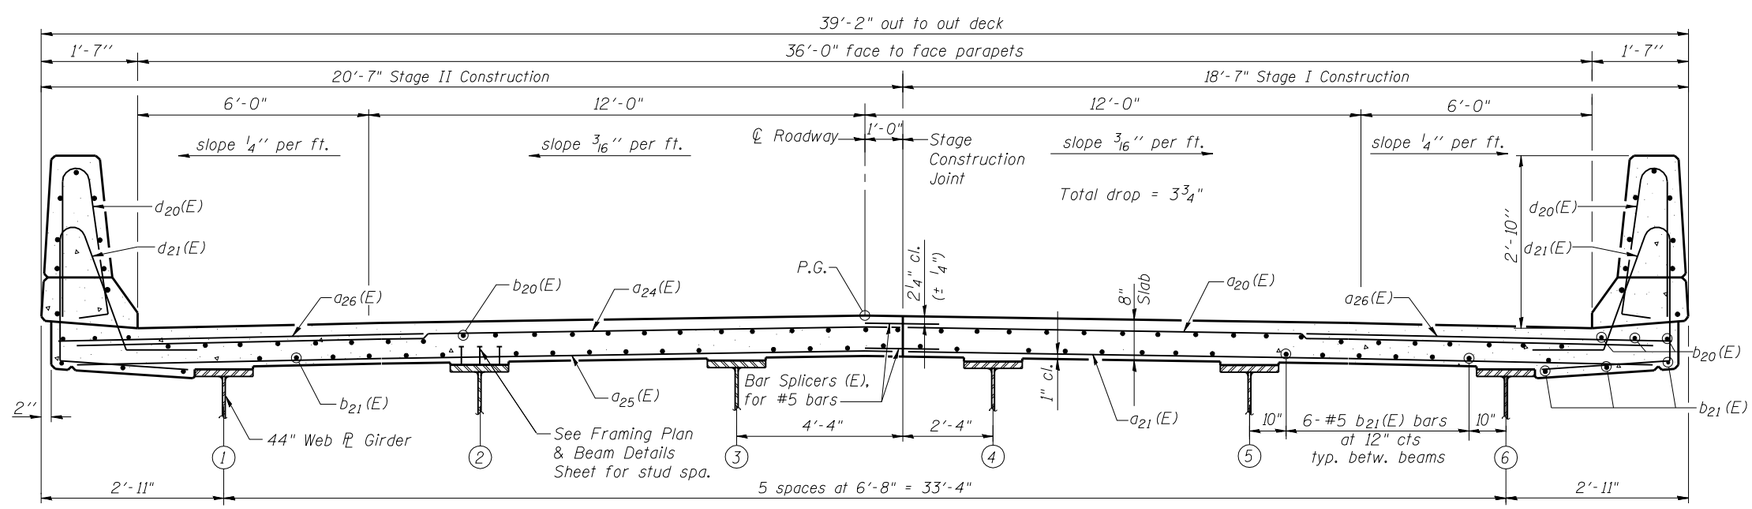

CROSS SECTION
(Looking West)

*Order a_{20}(E), a_{21}(E), a_{24}(E) & a_{25}(E) bars full length. Cut to fit skew and use remainder of bars @ opposite end.

Notes:

See Sheet 9 of 21 for superstructure details and Bill of Material.

Bars indicated thus 20 x 3- #5 etc. indicates 20 lines of bars with 3 lengths per line.

See Sheet 9 of 21 for parapet reinforcement.