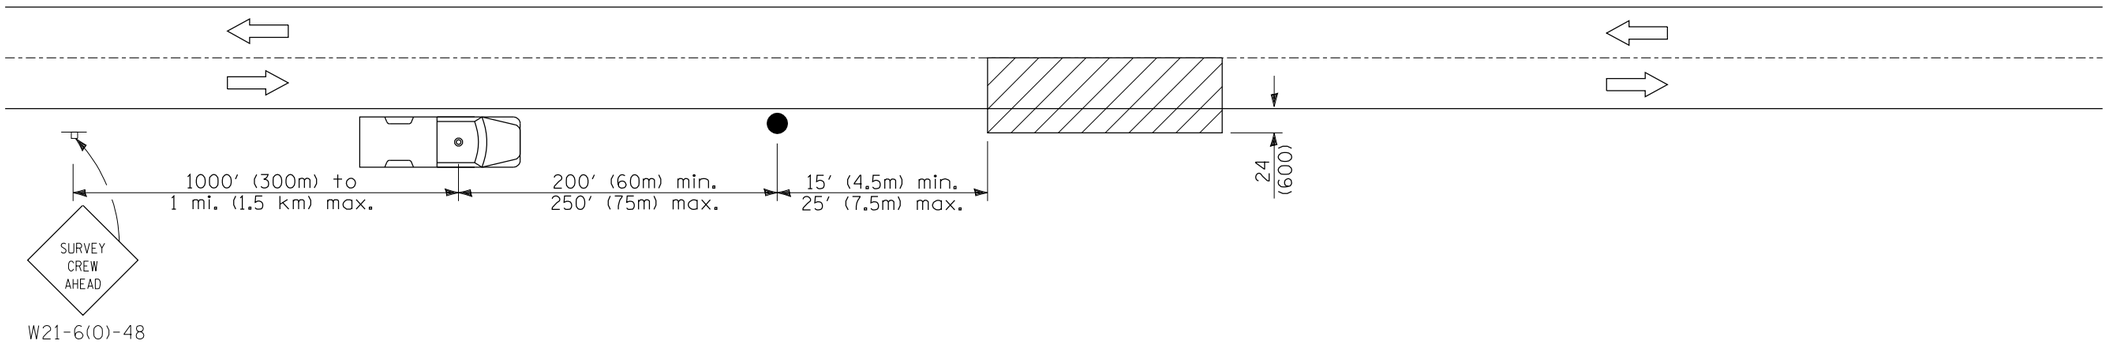

SYMBOLS

Work area

Sign on portable or permanent support

Truck with flashing amber light and dual emergency flashers

Flagger with traffic control sign

TYPICAL APPLICATIONS

Utility operations

All dimensions are in inches (millimeters) unless otherwise noted.

01-01-97	RENUM, E-3.04, METRICS, NEW REVISION BOX, REVISED	I.P.			
	TITLE BOX				
10-16-06	REVISED TO 2007 SPEC.	M.A.			

STATE OF ILLINOIS
DEPARTMENT OF TRANSPORTATION

NIGHTTIME LIGHTING INSPECTION

NOT TO SCALE

CADD SID. 701301-04

F.A. RTE.	SECTION	COUNTY	TOTAL SHEETS	SHEET NO.
			118	105
		CONTRACT NO.		
FED. ROAD DIST. NO.	ILLINOIS	FED. AID PROJECT		