ORIGINAL SURVEY		BY	DATE
NOTE BOOK	SURVEYED		
	PLOTTED		
	TEMPLATE		
NO.	AREAS		
	AREAS CHECKED		

FINAL SURVEY		BY	DATE
NOTE BOOK	SURVEYED		
	PLOTTED		
	TEMPLATE		
NO.	AREAS		
	AREAS CHECKED		

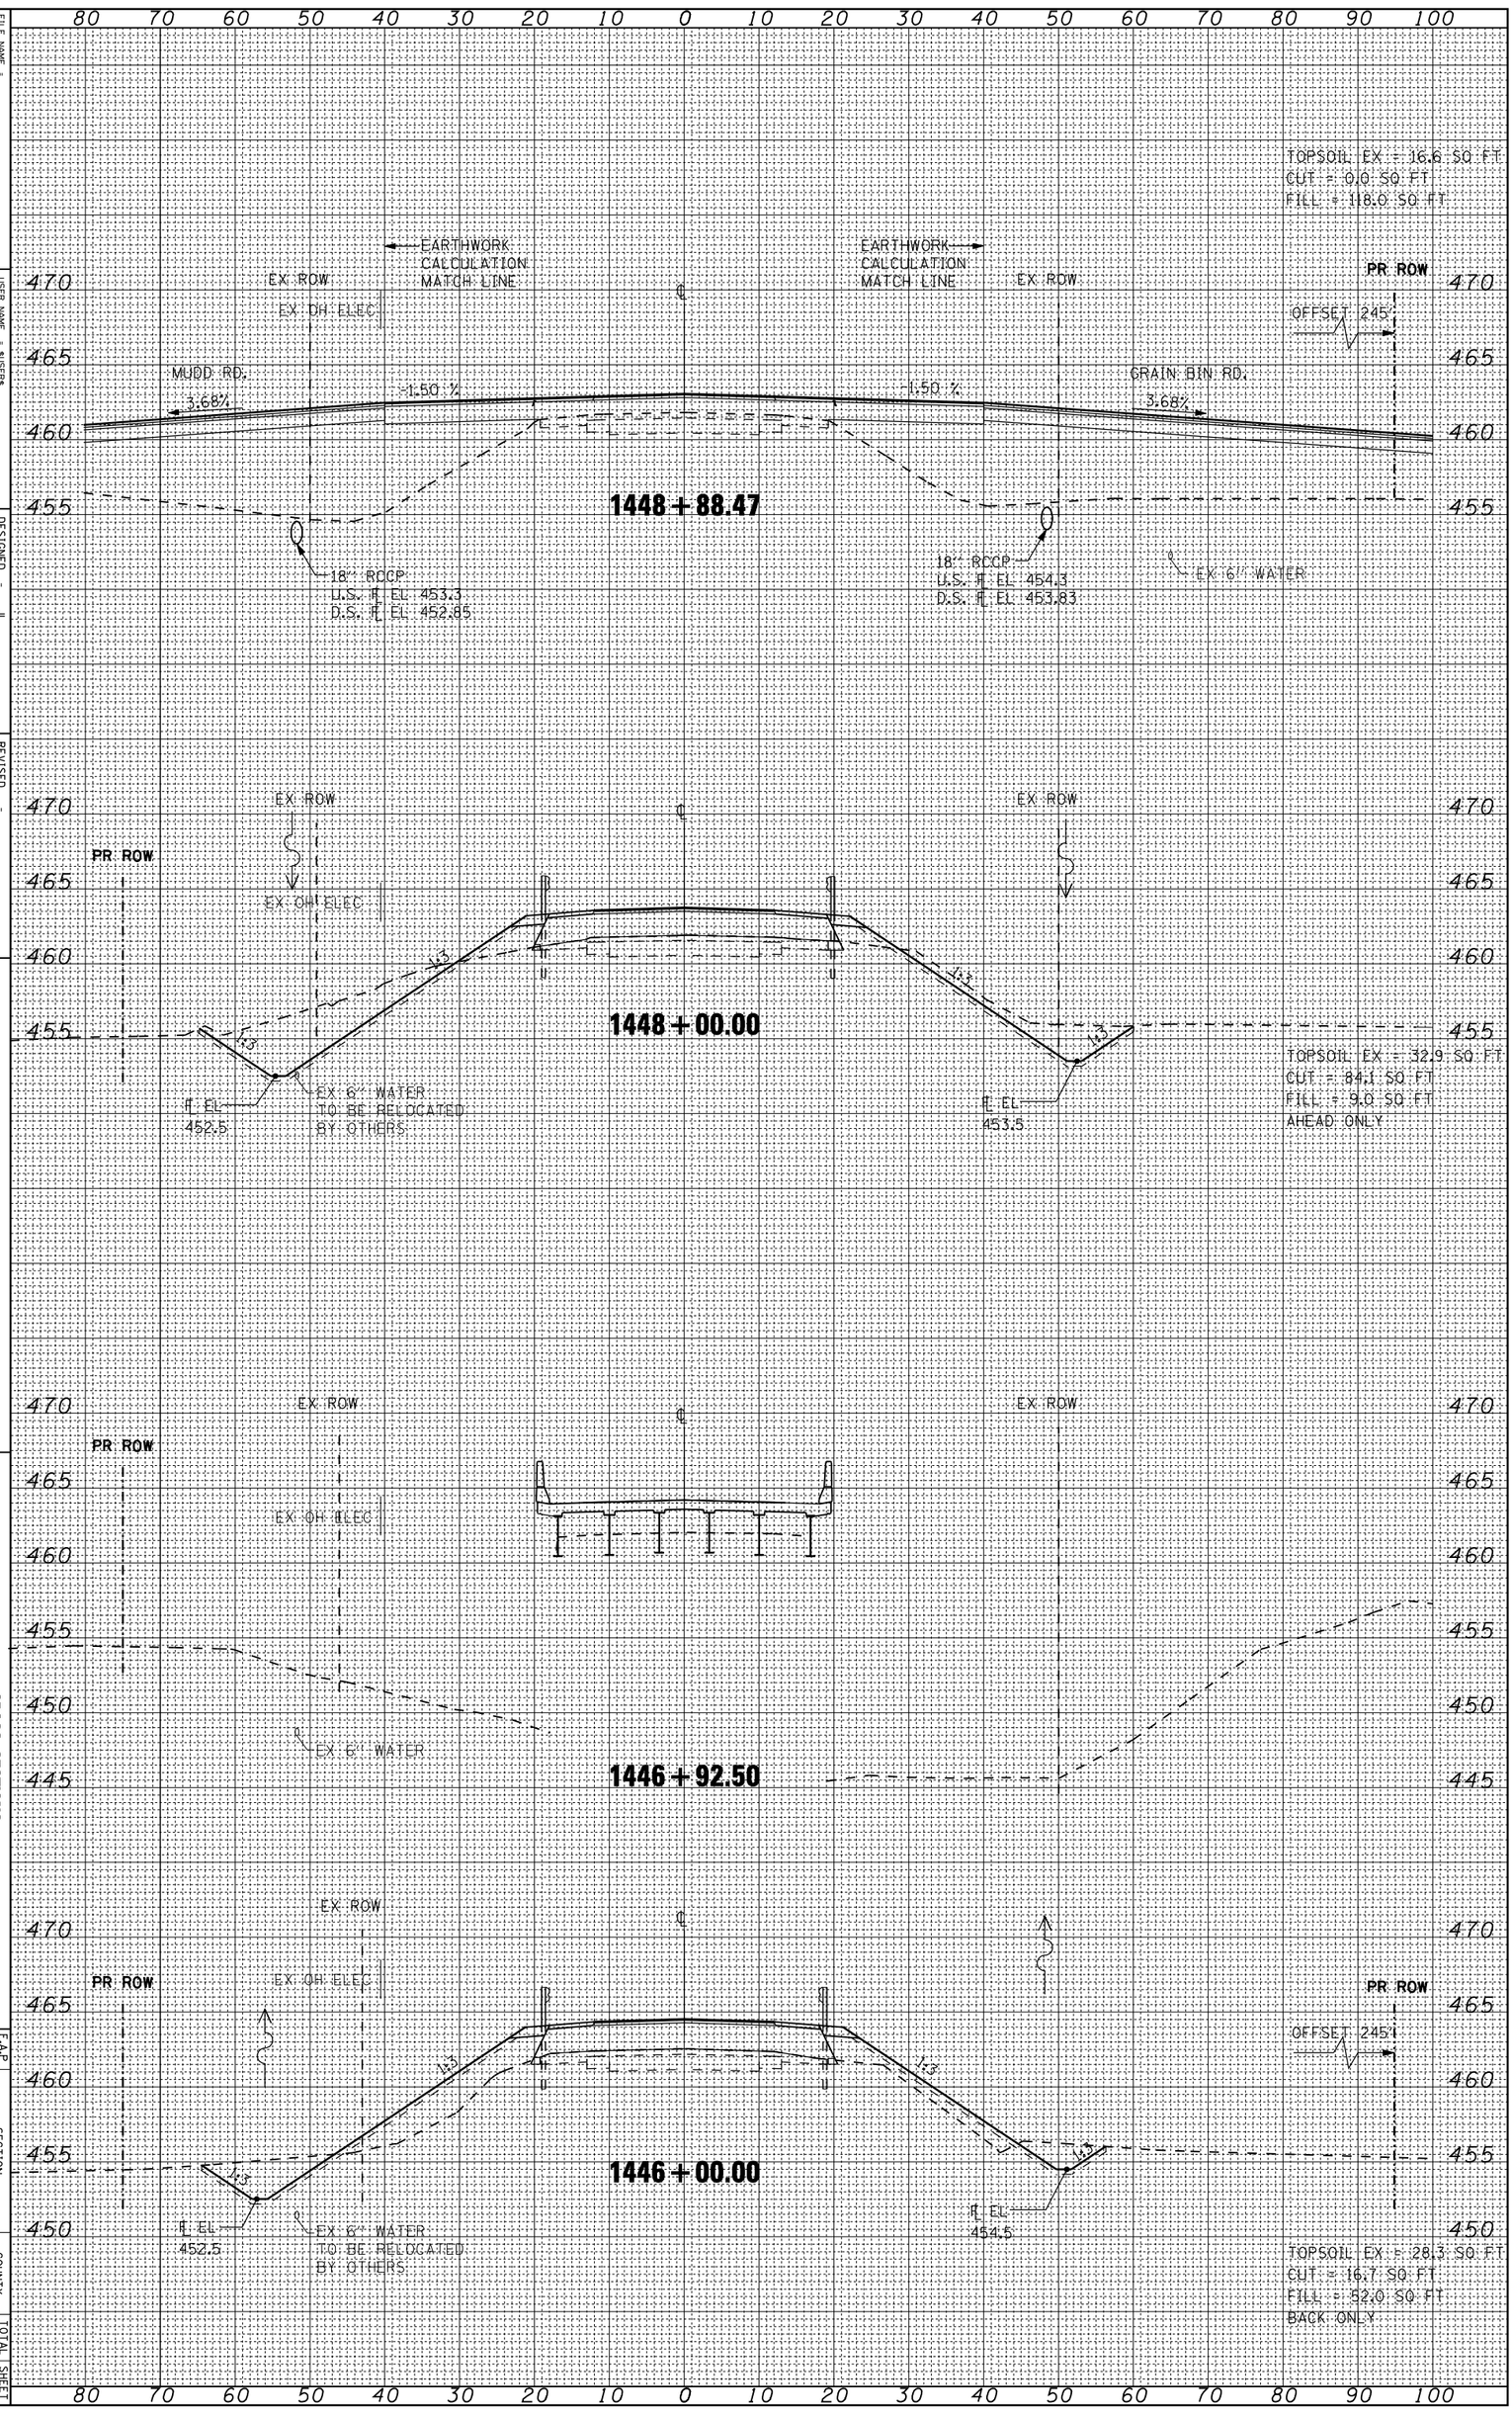

FILE NAME = $FILEL$

USER NAME = $USER$

PLOT SCALE = $SCALE$

PLOT DATE = $DATE$

DESIGNED	-	JL	REVISED -
DRAWN	-	JL	REVISED -
CHECKED	-	JES	REVISED -
DATE	-	12-07-12	REVISED -

STATE OF ILLINOIS
DEPARTMENT OF TRANSPORTATION

CROSS SECTIONS
US RTE 24 OVER BIG SISTER CREEK & LITTLE SISTER CREEK

SCALE: 1" = 10'

SHEET NO. 7 OF 12 SHEETS STA. 1446+00 TO STA. 1448+88.47

F.A.P. RTE.	SECTION	COUNTY	TOTAL SHEETS	SHEET NO.
317	(137BR, BR-1)BR	FULTON	118	113

ILLINOIS FED. AID PROJECT

CONTRACT NO. 68699