ORIGINAL SURVEY		BY	DATE
NOTE BOOK	SURVEYED		
	PLOTTED		
	TEMPLATE		
	AREAS		
NO.	AREAS CHECKED		

FINAL SURVEY		BY	DATE
NOTE BOOK	SURVEYED		
	PLOTTED		
	TEMPLATE		
	AREAS		
NO.	AREAS CHECKED		

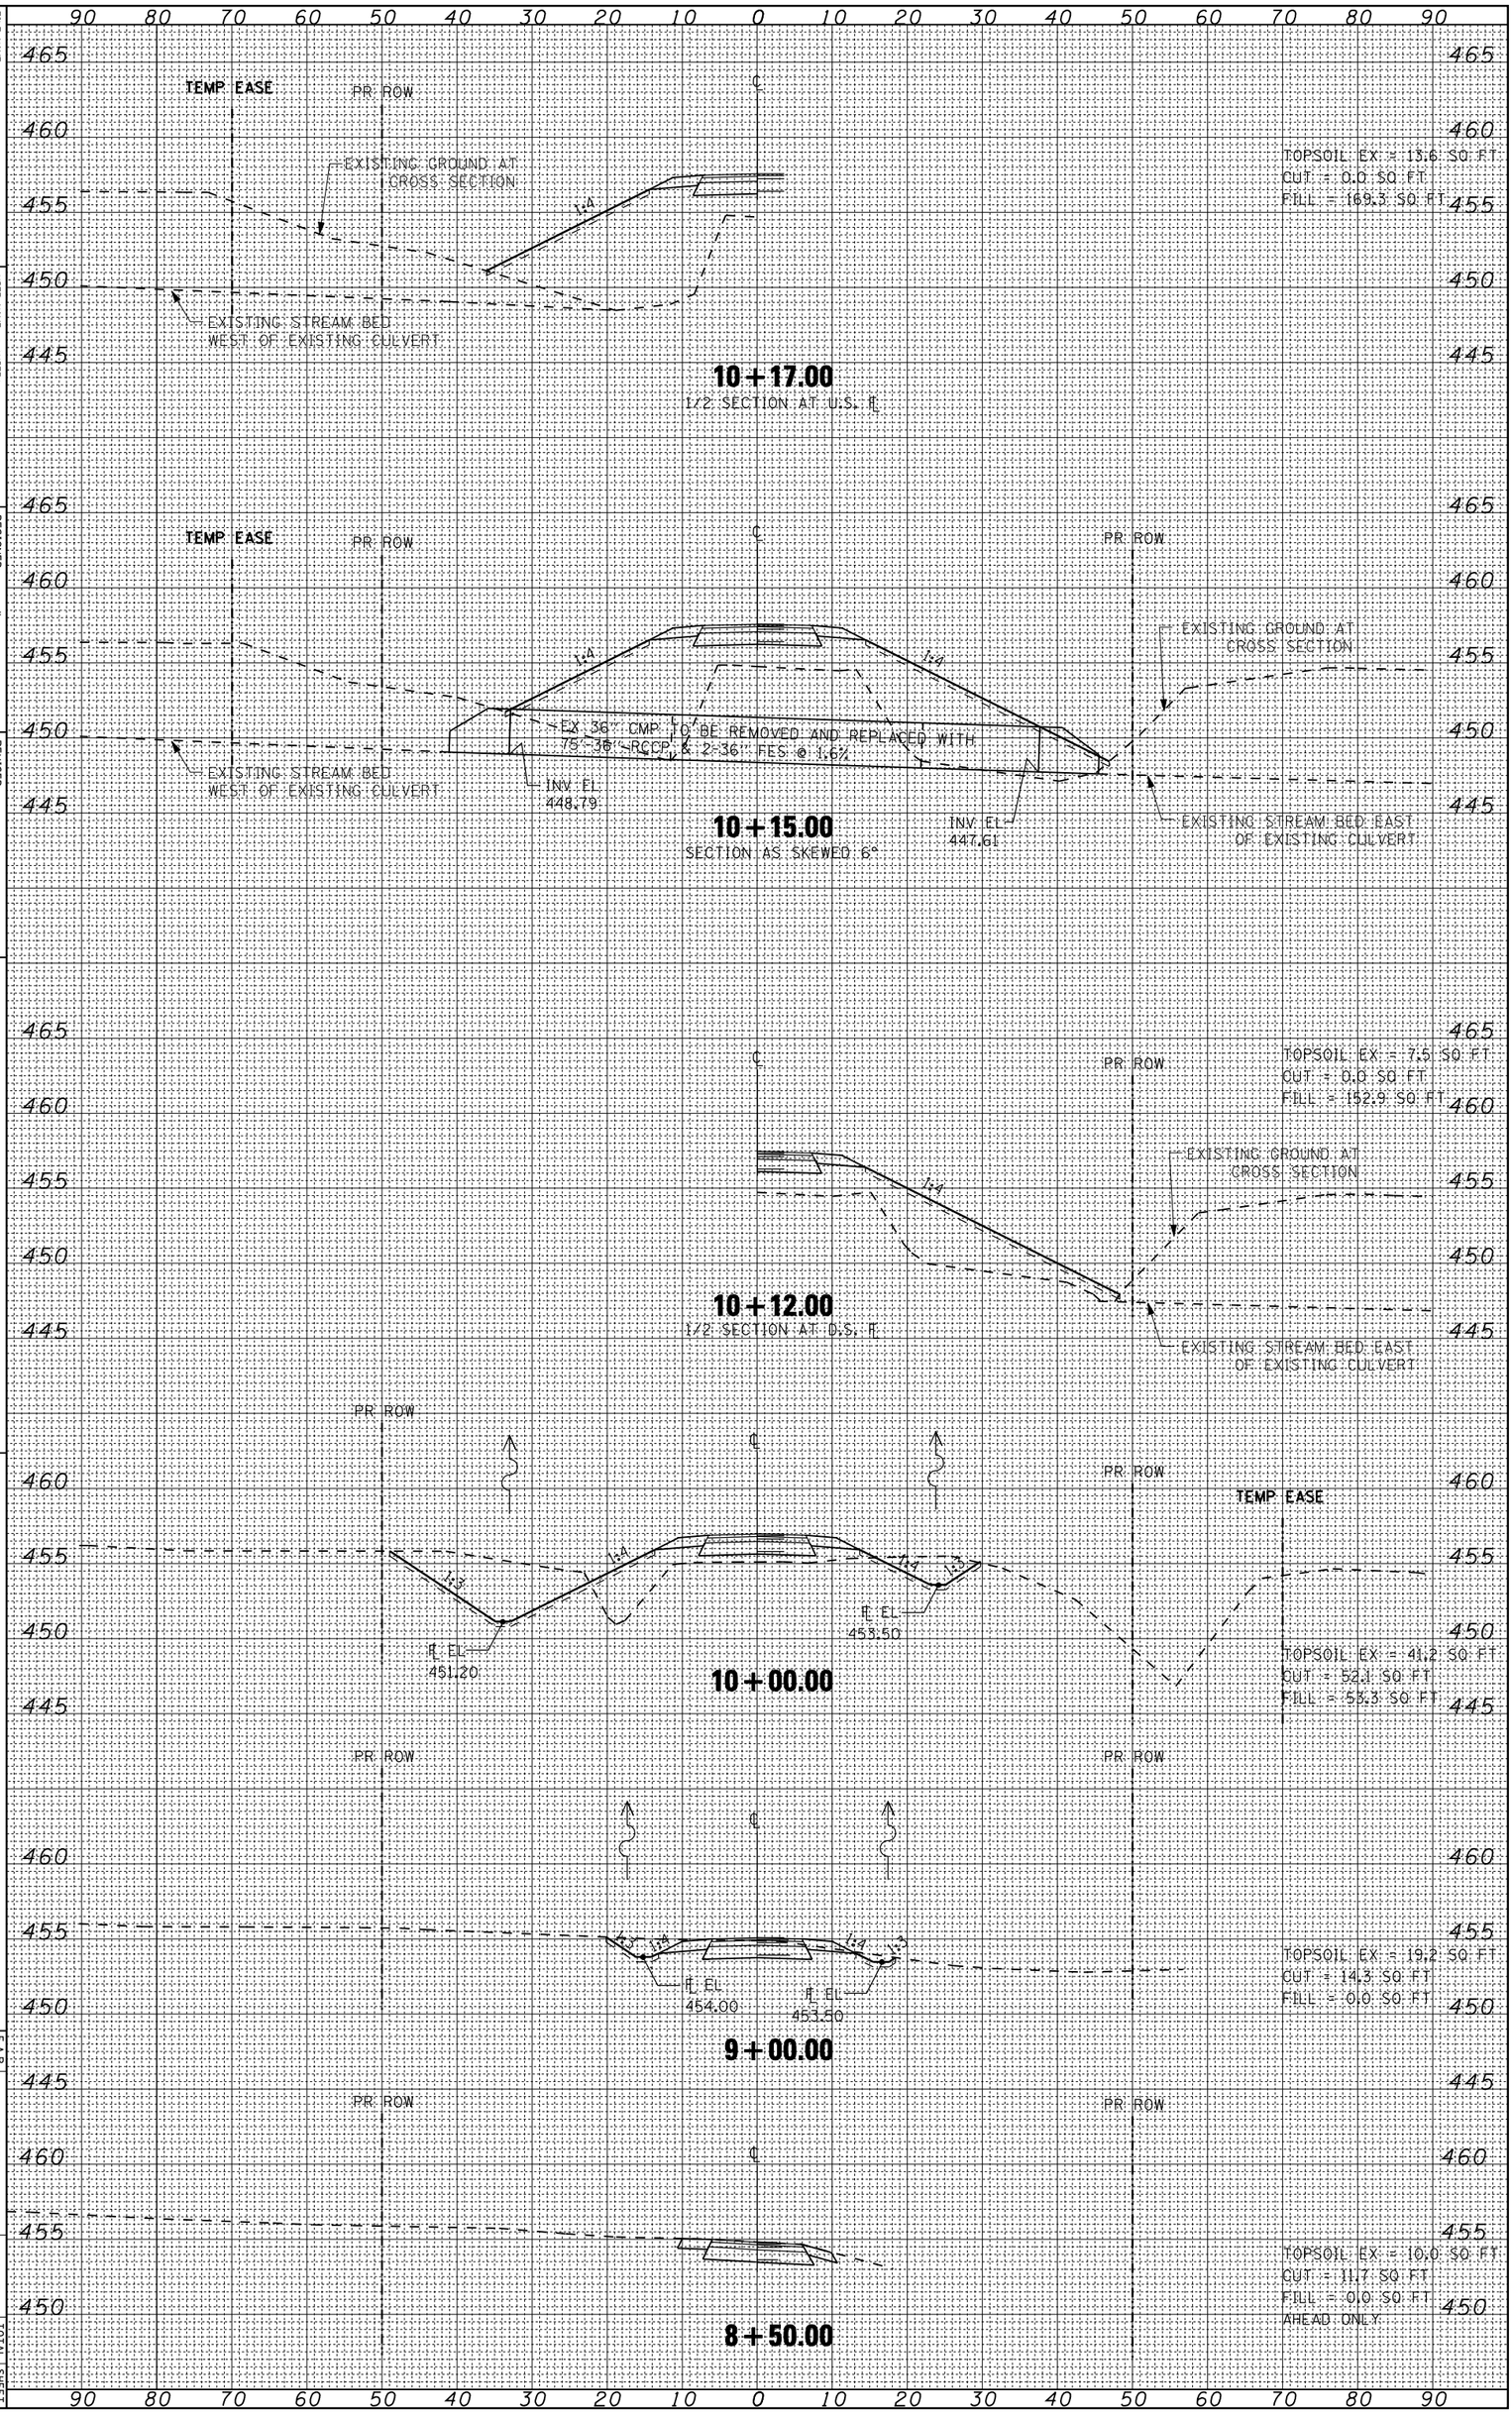

FILE NAME = $FILEL$

USER NAME = $USER$

PLOT SCALE = $SCALE$

PLOT DATE = $DATE$

DESIGNED - JL

DRAWN - JL

CHECKED - JES

DATE - 12-07-12

REVISED -

REVISED -

REVISED -

REVISED -

STATE OF ILLINOIS
DEPARTMENT OF TRANSPORTATION

CROSS SECTIONS
MUDD RD. – S. OF US RTE 24

SCALE: 1" = 10'

SHEET NO. 9 OF 12 SHEETS

STA. 8+50.00 TO STA. 10+17.00

F.A.P. RTE.	SECTION	COUNTY	TOTAL SHEETS	SHEET NO.
317	(137BR, BR-1)BR	FULTON	118	115

CONTRACT NO. 68699

ILLINOIS FED. AID PROJECT