LOCATION 5 S.N. 036-0045 INFORMATION ONLY

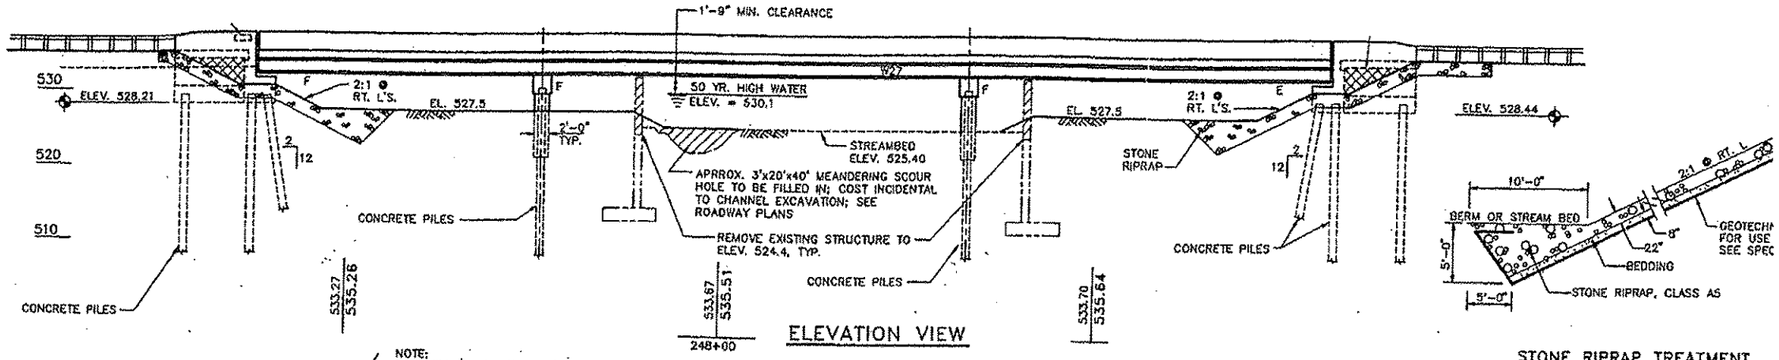

NOTE:
THE INFORMATION SHOWN FOR THE TEMPORARY SHEET PILING IS ESTIMATED. IT IS THE CONTRACTOR'S RESPONSIBILITY TO PROVIDE A DESIGN AND COMPUTATIONS OF THE TEMPORARY SHEET PILING AND ASSOCIATED MEMBERS, IF REQUIRED, SUBJECT TO APPROVAL BY THE ENGINEER.

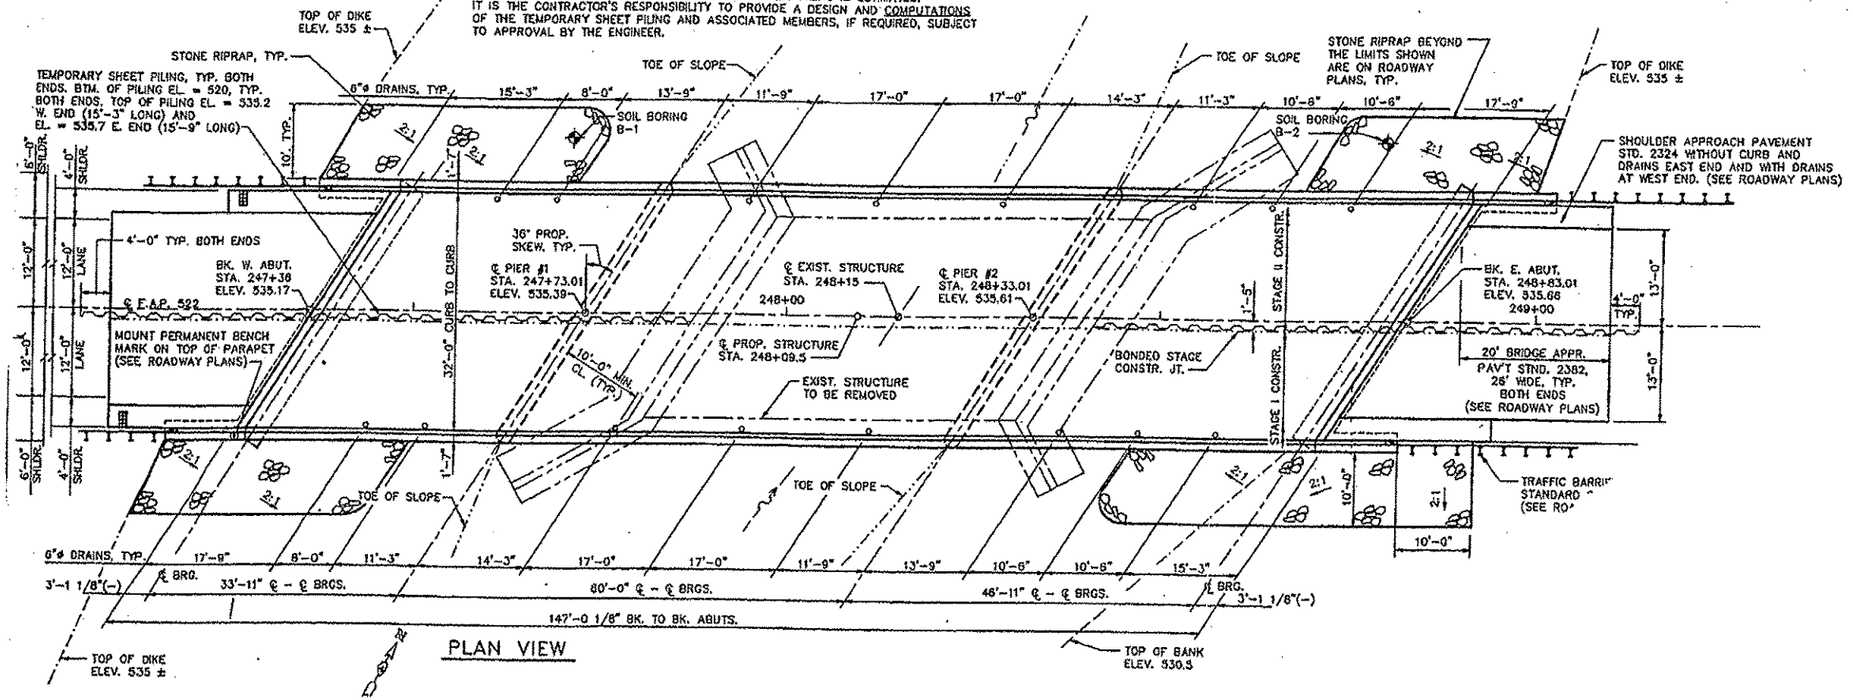

FILE NAME = March 2013 Metalize.dgn	USER NAME = DEFAULT	DESIGNED -	REVISED -	STATE OF ILLINOIS DEPARTMENT OF TRANSPORTATION	LOCATION 5 ELEVATION VIEW INFORMATION ONLY
		DRAWN -	REVISED -		
=MODELNAME=	PLOT SCALE = 0.0211 ' / in.	CHECKED -	REVISED -		SCALE: SHEET OF SHEETS STA. TO STA.
	PLOT DATE = 12/11/2012	DATE -	REVISED -		

F.A. RTE.	SECTION	COUNTY	TOTAL SHEETS	SHEET NO.
var	04 Bridge Metalizing 2013	Various	20	13
		CONTRACT NO. 68825		
	ILLINOIS FED. AID PROJECT			