NOTE: LOCATIONS AND DEPTHS OF UTILITIES SHOWN ARE BASED ON INFORMATION PROVIDED BY THE UTILITY COMPANIES. CONTRACTOR SHALL BE RESPONSIBLE FOR THE ACCURATE LOCATION OF ALL UTILITIES.

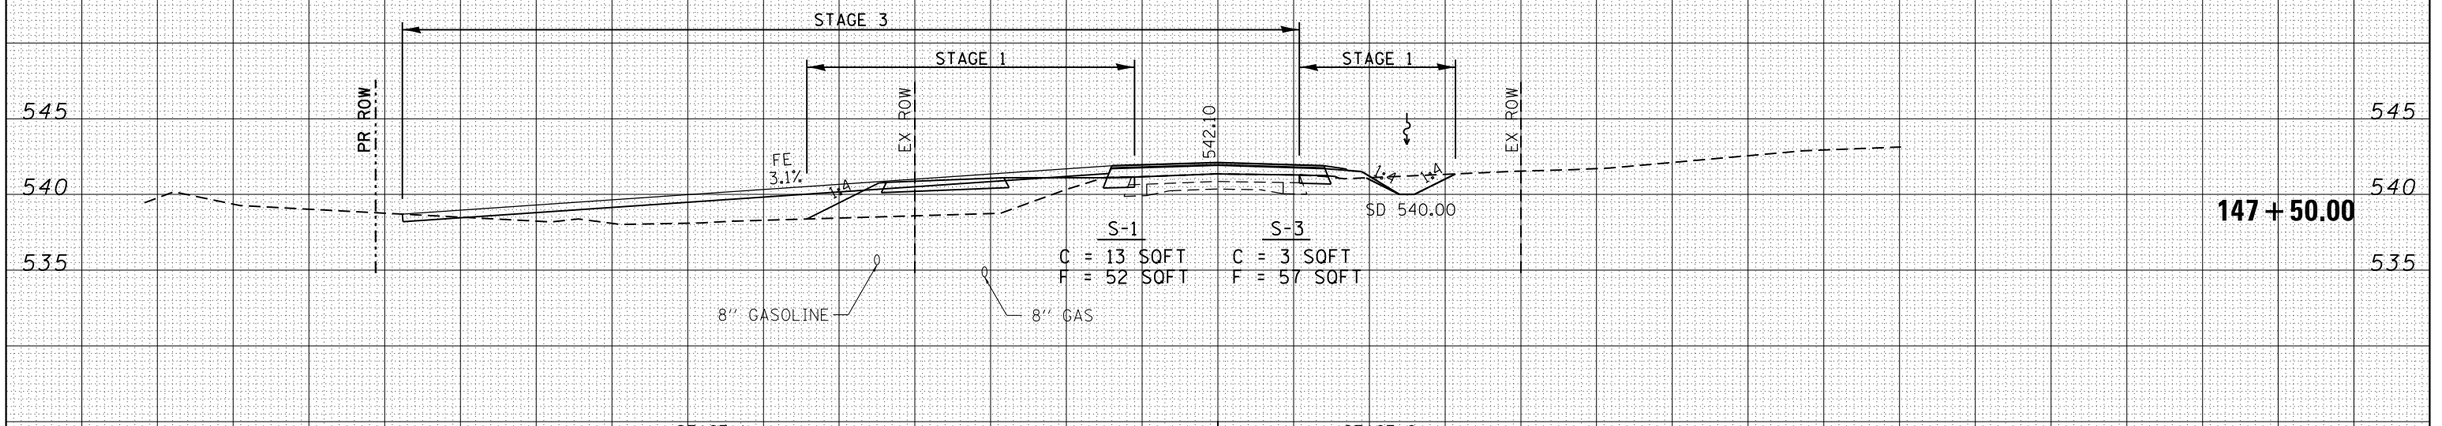

147 + 50.00

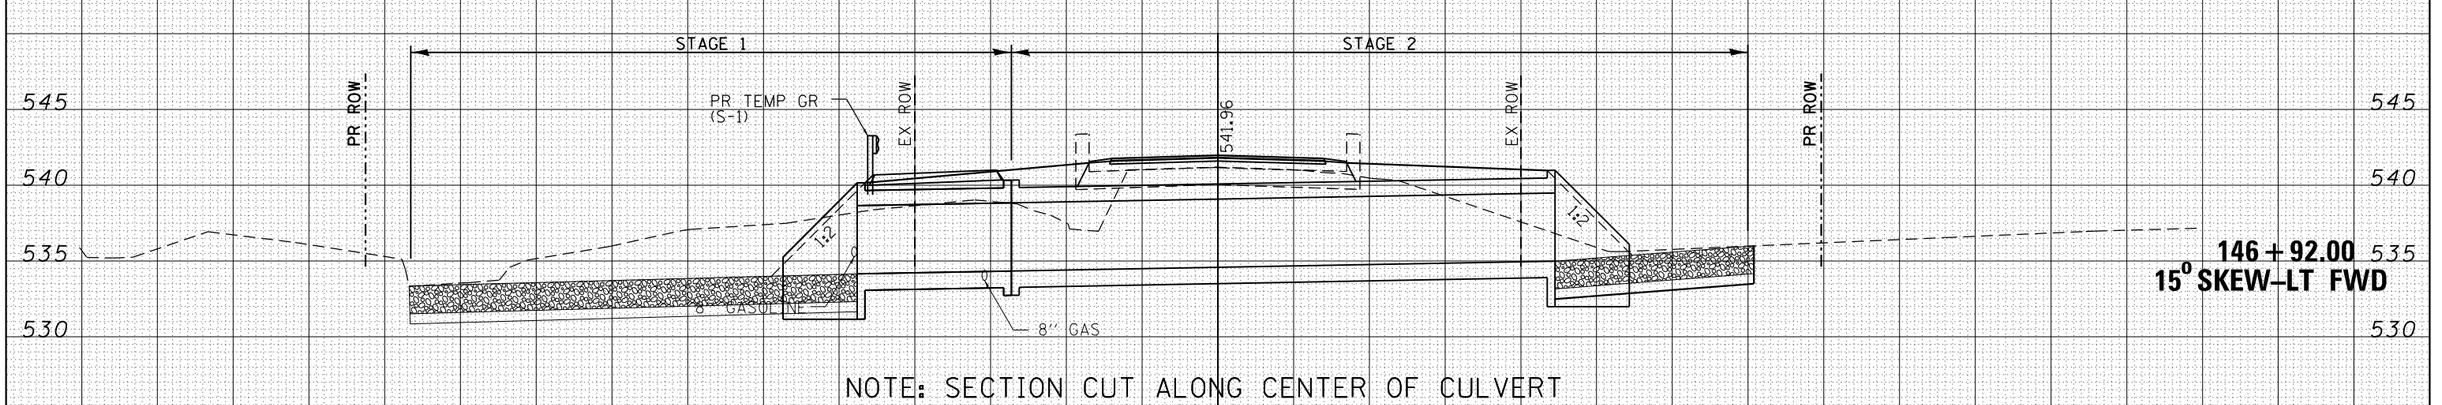

146 + 92.00
15° SKEW–LT FWD

NOTE: SECTION CUT ALONG CENTER OF CULVERT

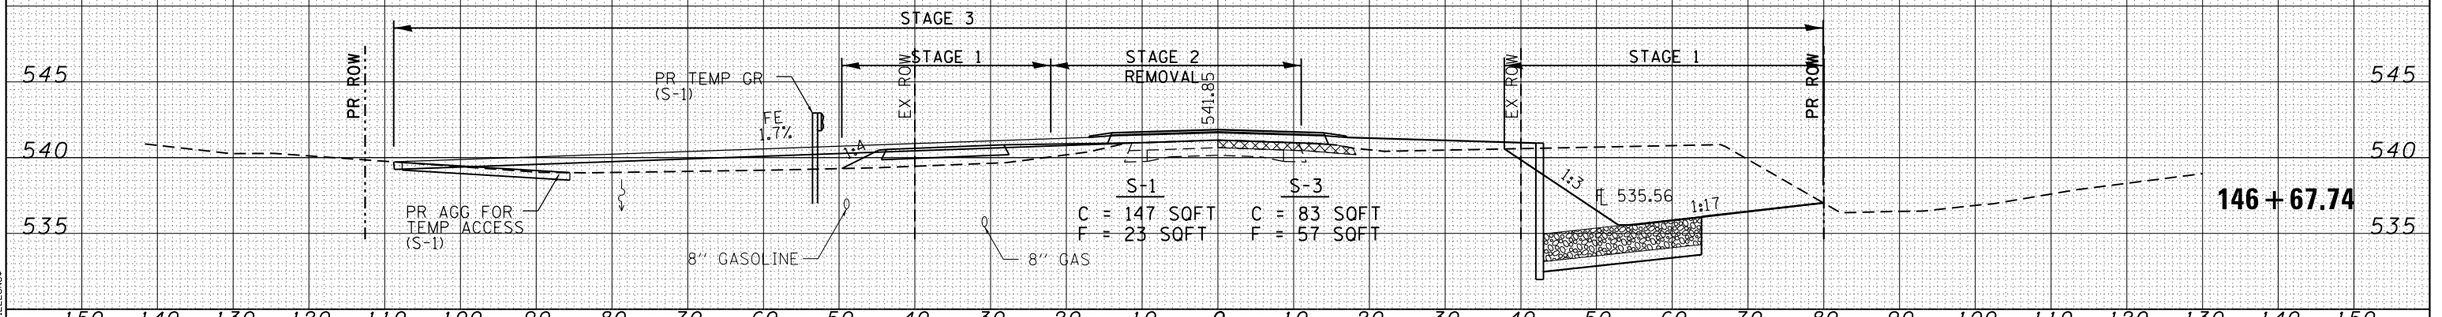

146 + 67.74

USER NAME = sparksgw	DESIGNED - MCV	REVISED -	
FILE NAME = D672B62-sht-xssht-roadway.dgn	DRAWN - CMM	REVISED -	
PLOT SCALE = 20.0000 ' / in.	CHECKED - MTM	REVISED -	
PLOT DATE = Dec-18-2012 10:20:14AM	DATE - 12/12	REVISED -	

QUIGG ENGINEERING INC

STATE OF ILLINOIS
DEPARTMENT OF TRANSPORTATION

CROSS SECTIONS – IL 9/96 OVER DRAINAGE DITCH

SCALE: 10H : 5V | SHEET 5 OF 12 SHEETS | STA. 146+67.74 TO STA. 147+50.00

F.A.P. RTE.	SECTION	COUNTY	TOTAL SHEETS	SHEET NO.
685	113B-4	HANCOCK	57	50
		CONTRACT NO. 72B62		
		ILLINOIS FED. AID PROJECT		

FINAL SURVEY — NOTE BOOK — NO. — SURVEYED — PLOTTED — TEMPLATE — AREAS — AREAS CHECKED — BY — DATE

ORIGINAL SURVEY — NOTE BOOK — NO. — SURVEYED — PLOTTED — TEMPLATE — AREAS — AREAS CHECKED — BY — DATE

PLOT DRIVER = $PLTDRVS$
FILE NAME = $FILELONG$