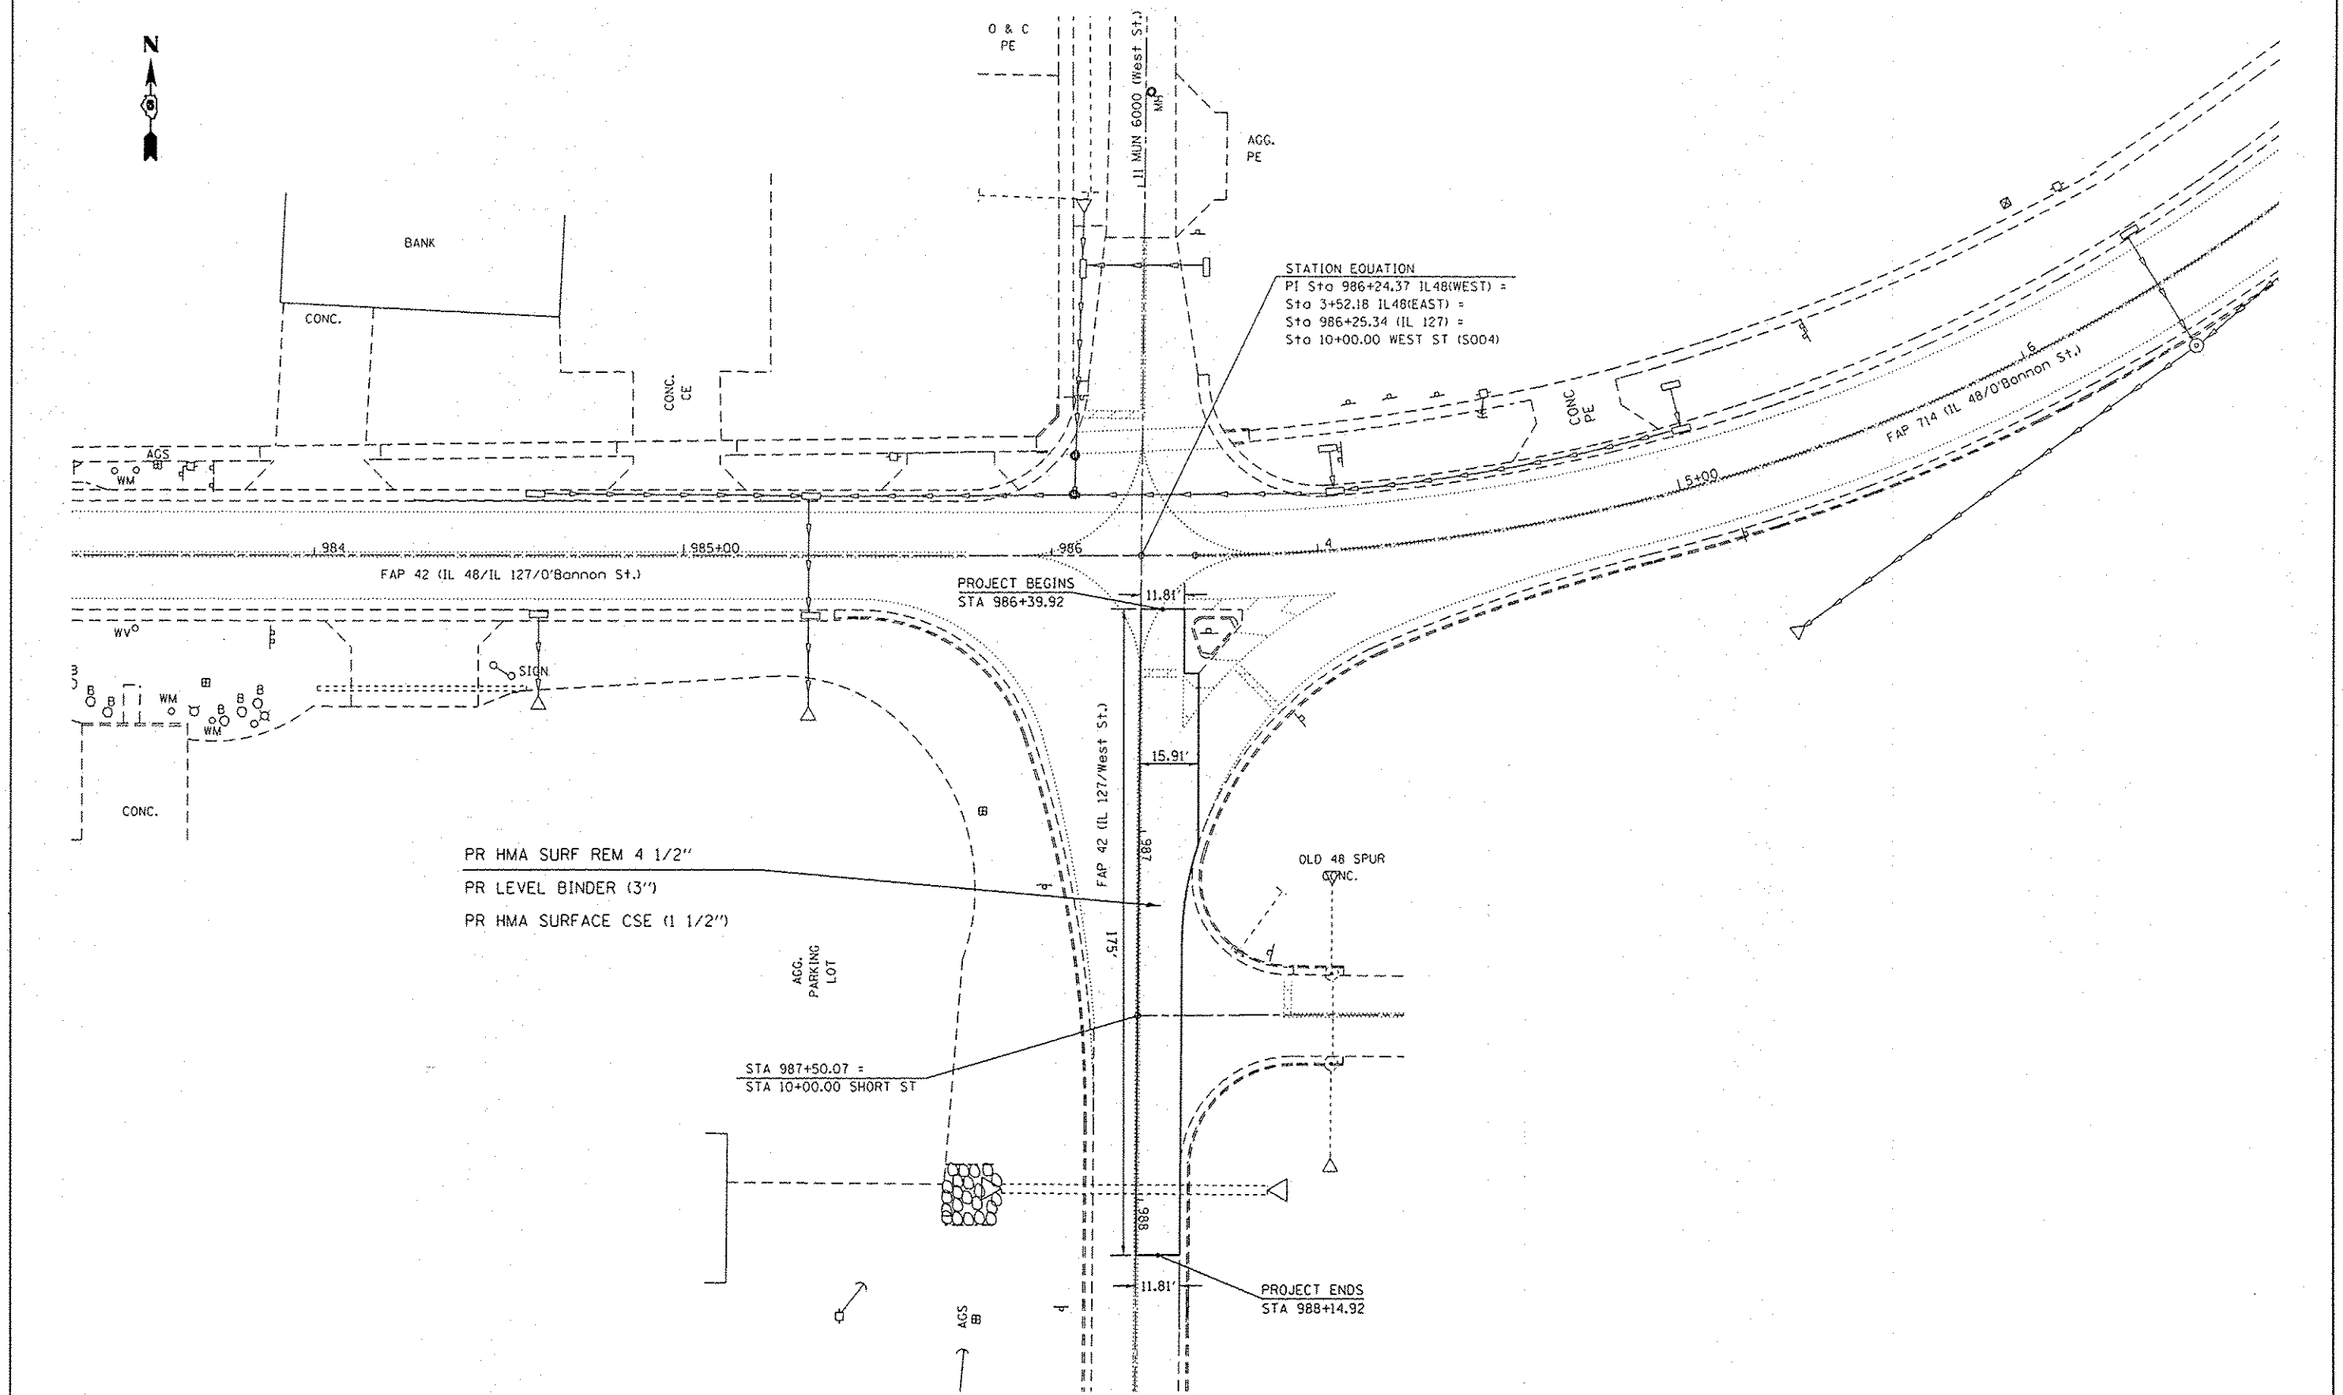

FILE NAME = c:\pw_work\pwidot\sparksgv\d0325484\D672F88-sht-plan-sht.dgn	USER NAME = sparksgv	DESIGNED -	REVISED -
		DRAWN -	REVISED -
	PLOT SCALE = 40.0000 ' / in.	CHECKED -	REVISED -
Default	PLOT DATE = Dec-20-2012 07:11:41AM	DATE -	REVISED -

STATE OF ILLINOIS
DEPARTMENT OF TRANSPORTATION

PLAN SHEET
FAP 714 (IL 127)

SCALE: 1"-20' | SHEET OF SHEETS | STA. | TO STA.

F.A.P. RTE.	SECTION	COUNTY	TOTAL SHEETS	SHEET NO.
**	(101 & 137)N	MONTGOMERY	8	6
		CONTRACT NO. 72F88		
		ILLINOIS FED. AID PROJECT		