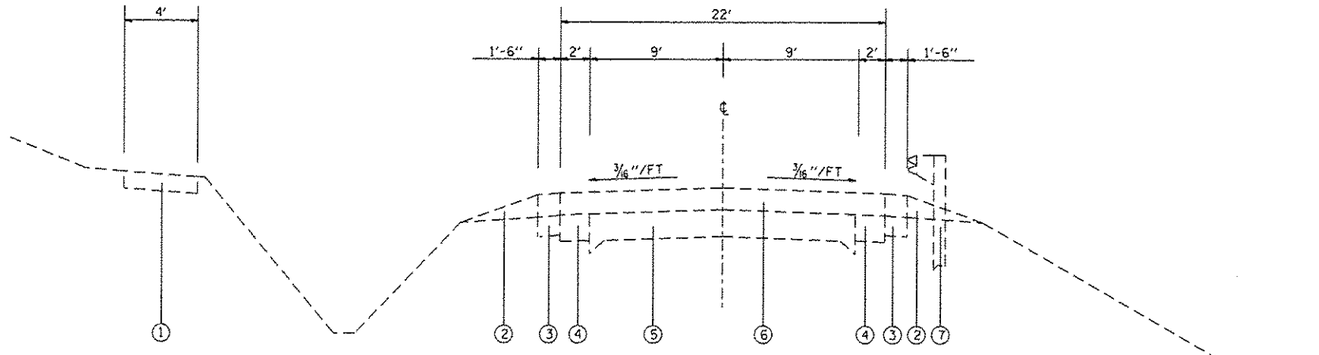

EXISTING TYPICAL SECTION

STA. 1140+50 TO STA. 1143+32.88

LEGEND

① EXISTING SIDEWALK - 4"
② EXISTING AGGREGATE WEDGE
③ EXISTING BITUMINOUS SHOULDER - 8"
④ EXISTING PCC WIDENING - 6"
⑤ EXISTING PAVEMENT - 9-6-9
⑥ EXISTING RESURFACING - 7"
⑦ EXISTING SPBGR
⑧ EXISTING RETAINING WALL CONCRETE CAP
⑨ EXISTING CCC&G, TY B6.24
⑩ PROPOSED PCC SIDEWALK - 4"
⑪ PROPOSED HMA SHOULDER - 8"
⑫ PROPOSED HMA SURFACE COURSE, MIX "D", N70 - 1 1/2"
⑬ PROPOSED SPBGR, TY B
⑭ PROPOSED AGGREGATE SHOULDER, TYPE A - 6"
⑮ PROPOSED CCC&G, TY B6.24
⑯ PROPOSED PARAPET RAILING
⑰ PROPOSED FULL DEPTH HMA PAVEMENT - 14"
⑱ PROPOSED CONCRETE BOX CULVERT - 12"
⑲ PROPOSED SUBBASE GRANULAR MATERIAL, TY B - MIN. 12" AND VARIES
⑳ PROPOSED TEMPORARY CONCRETE BARRIER
㉑ PROPOSED HMA SHOULDER - 6"
~~㉒ PROPOSED EARTH FILL - VARIES~~
㉓ PROPOSED HMA BASE COURSE - 10"
㉔ PROPOSED TEMPORARY SPBGR, TY B
㉕ PROPOSED TEMPORARY PAVEMENT MARKING LINE - 4"
㉖ PROPOSED HMA BINDER COURSE, MIX "B", N70 - 2"
㉗ PROPOSED COMCRETE CURB TYPE B
㉘ PROPOSED HMA BINDER COURSE, MIX "B", N70 - 12 1/2"

• SEE CROSS SECTIONS FOR SIDESLOPES

▨ - PROPOSED REMOVAL (MILLING IS VARIABLE DEPTH FROM 1 1/2" TO 3 1/2")

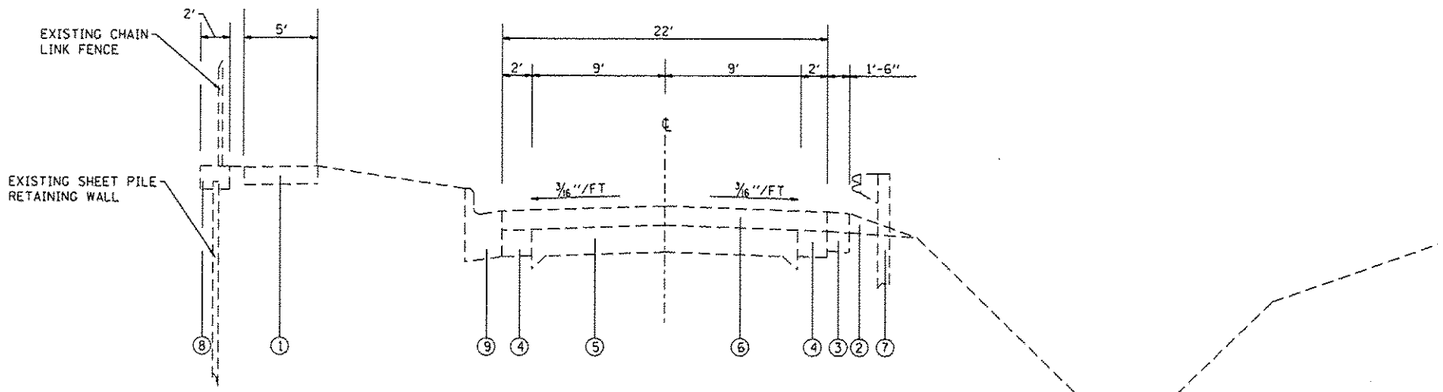

EXISTING TYPICAL SECTION

STA. 1143+65.88 TO STA. 1146+10

FILE NAME = #FILEL#	USER NAME = #USER#	DESIGNED -	REVISED -	STATE OF ILLINOIS DEPARTMENT OF TRANSPORTATION	TYPICAL SECTIONS	F.A.P RTE.	SECTION	COUNTY	TOTAL SHEETS	SHEET NO.
		DRAWN -	REVISED -			785	136-BR	MADISON	58	9
	PLOT SCALE = #SCALE#	CHECKED -	REVISED -					CONTRACT NO. 76049		
	PLOT DATE = #DATE#	DATE -	REVISED -		SCALE: SHEET NO. 1 OF 3 SHEETS STA. TO STA.	FED. ROAD DIST. NO.	ILLINOIS	FED. AID PROJECT		