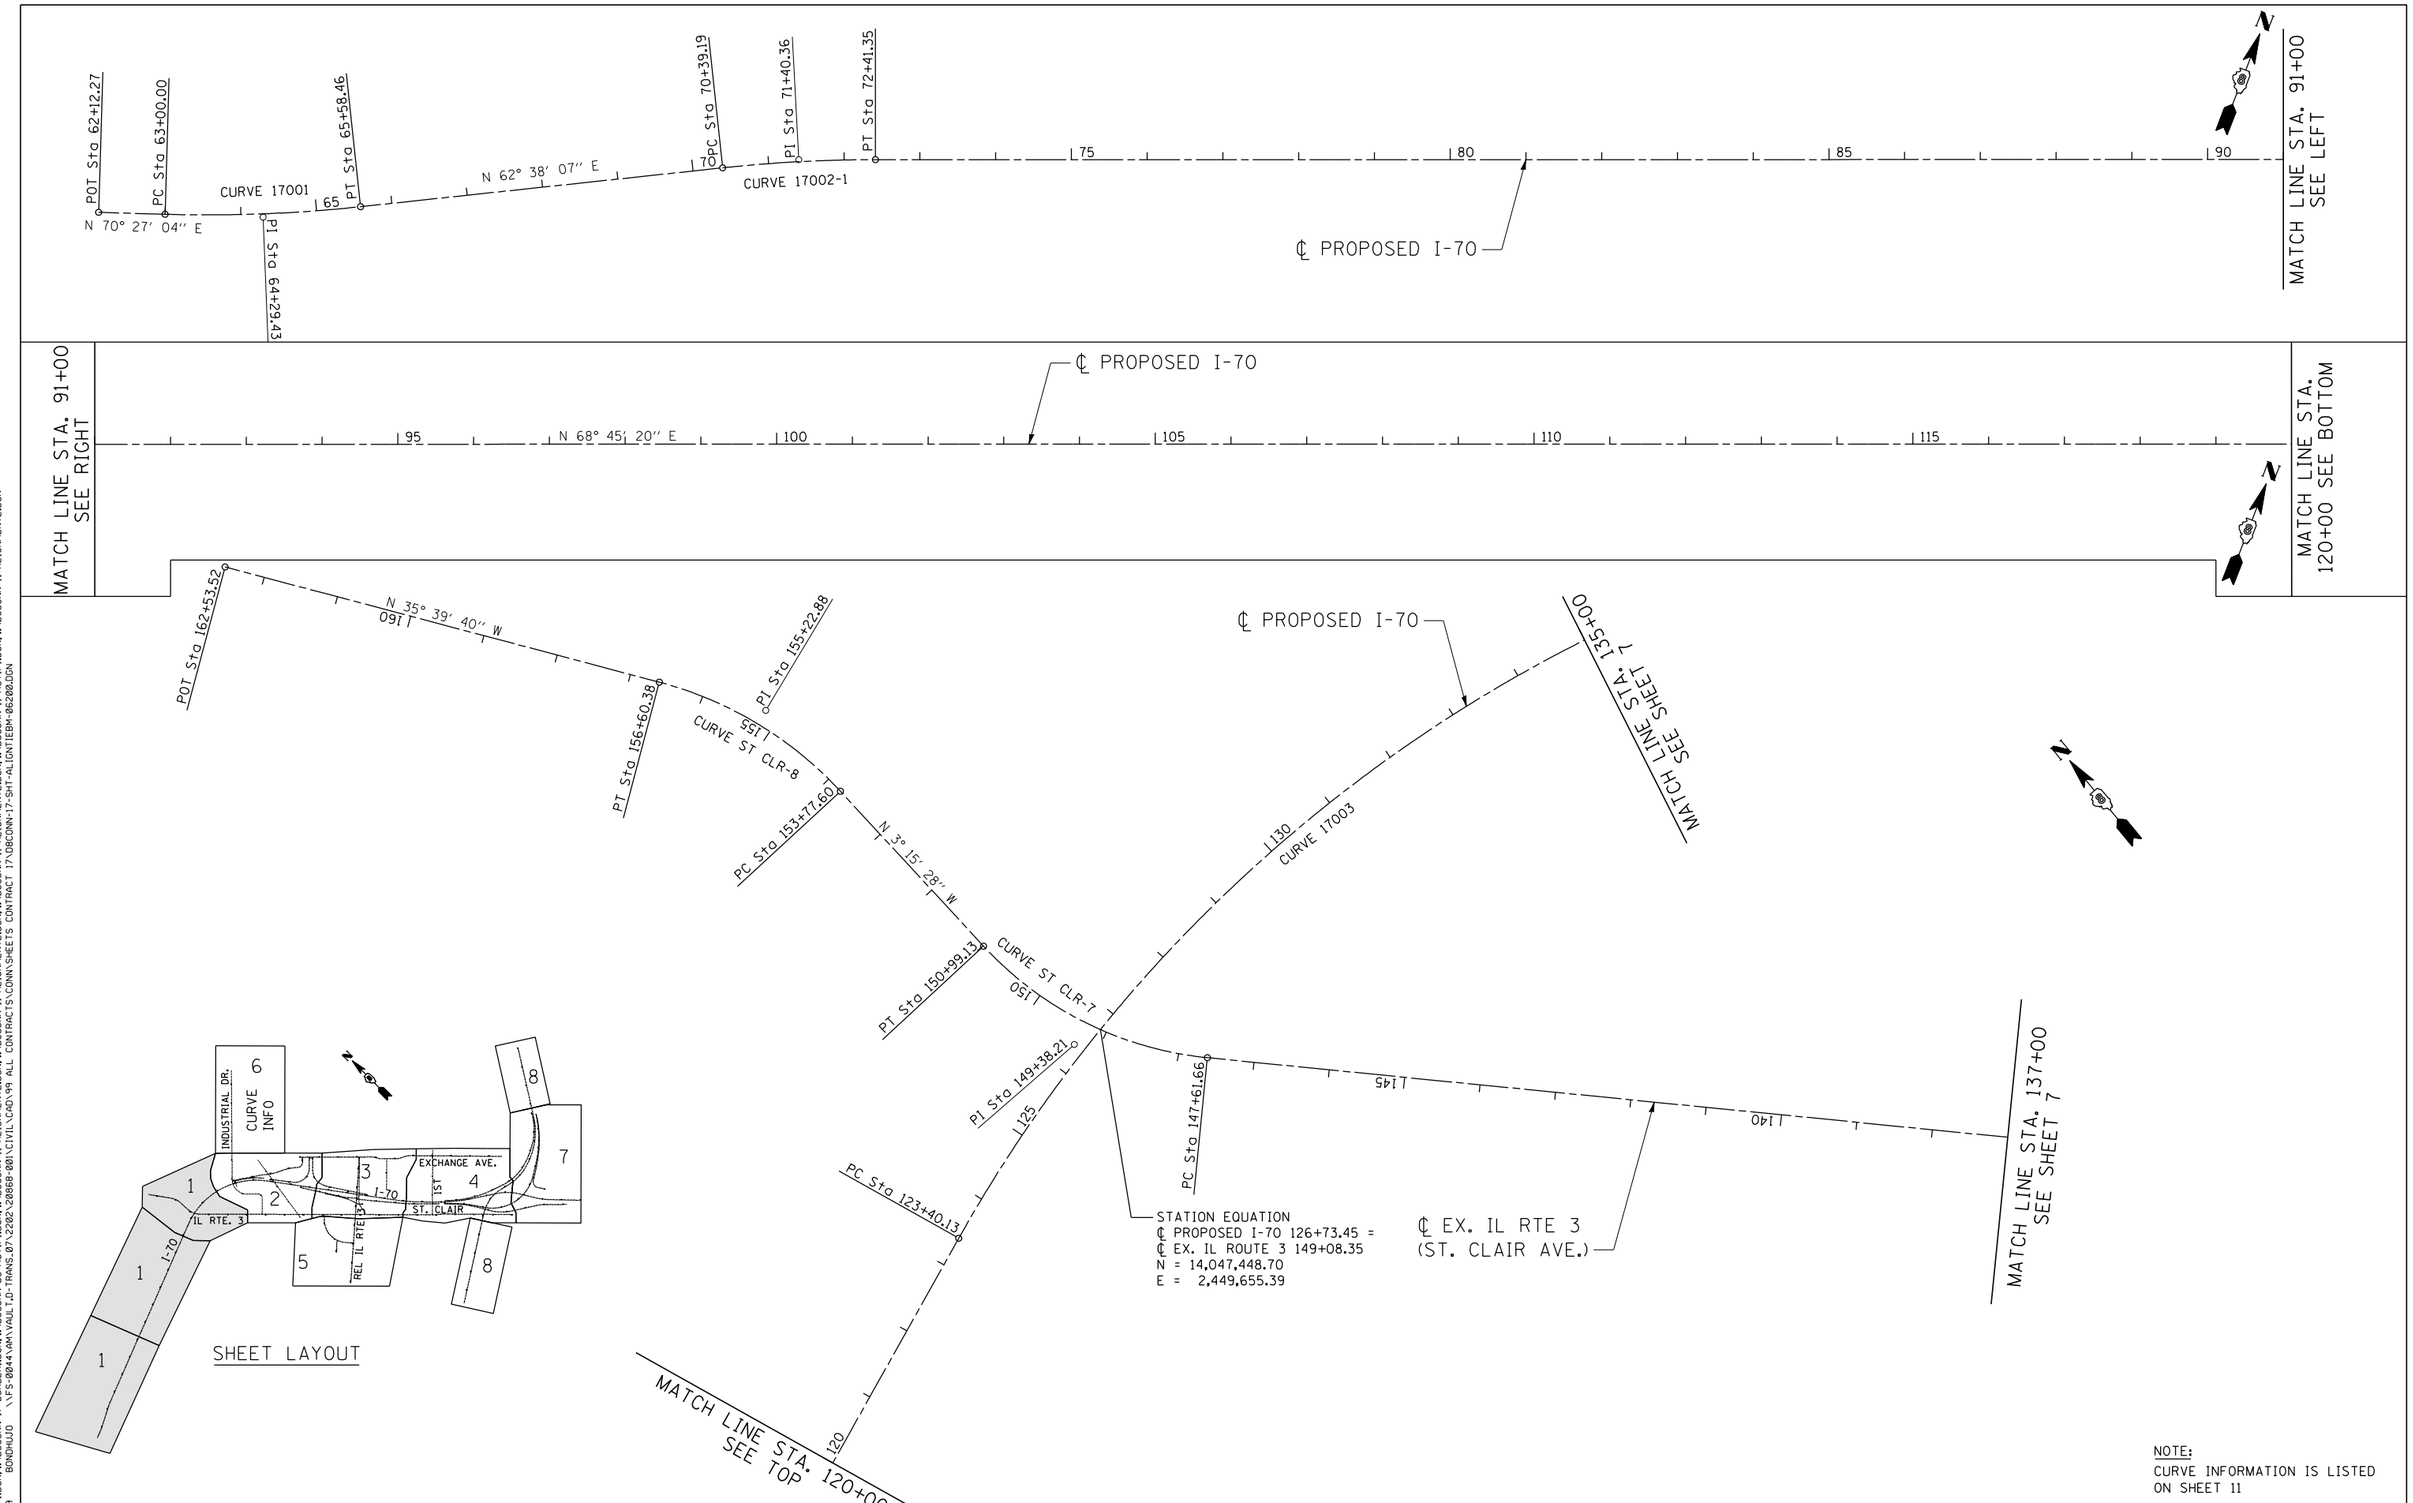

NOTE:
CURVE INFORMATION IS LISTED ON SHEET 11

FILE NAME = $FILEL$	USER NAME = $USER$	DESIGNED - JB	REVISED -	STATE OF ILLINOIS DEPARTMENT OF TRANSPORTATION	ALIGNMENTS, TIES & BENCHMARKS 1	F.A.P. RTE.	SECTION	COUNTY	TOTAL SHEETS / SHEET NO.
		DRAWN - JB	REVISED -			998	82-2-1LS	ST. CLAIR	71 / 6
TENG & ASSOCIATES, INC. ENGINEERS/ARCHITECTS/PLANNERS CHICAGO, ILLINOIS	PLOT SCALE = $SCALE$	CHECKED - ACL	REVISED -	I-70 CONNECTION				CONTRACT NO. 76F39	
	PLOT DATE = $DATE$	DATE - 12/21/12	REVISED -		SCALE: 1"=100' / SHEET NO. 1 OF 10 SHEETS / STA. / TO STA.	FED. ROAD DIST. NO.	ILLINOIS	FED. AID PROJECT	

..\DBCONN-99-MOTIF1.DGN,..\DBCONN-17-BORDER1.DGN,..\DBCONN-08-MOTIF1.DGN,..\DBCONN-11-ALIGNMENT2.DGN,..\DBCONN-11-ALIGNMENT2.DGN,..\DBCONN-11-ALIGNMENT2.DGN,..\DBCONN-11-MOTIF1.DGN,..\DBCONN-11-ALIGNMENT2.DGN
12-17-2012,14:07:29 BONDHUJO \\FS-0044\AM\VAULT_D-TRANS_07\2202\20868-001\CIVIL\CAD\99 ALL CONTRACTS\CONN\SHEETS CONTRACT 17\DBCONN-17-SHT-ALIGNTIEBM-06200.DGN