..\DBCONN-99-MOTIF.DGN ..\DBCONN-17-BORDER.DGN ..\DBCONN-11-MOTIF.DGN ..\DBCONN-08-MOTIF.DGN ..\DBCONN-10-MOTIF.DGN ..\DBCONN-09-LAYOUT2.DGN ..\DBCONN-05-MOTIF.DGN ..\DBCONN-03-GEOMETRICS1.DGN ..\DBCONN-17-LNDSCP1.DGN
12-17-2012, 14:11:14 BONDHUJO \\FS-0004-14H\VHAUL_PJ-TRANS_07-2202_28868-001\CIVIL\CAD\99 ALL CONTRACTS\CONTRACT 17\DBCONN-17-SH1-LANDSCAPE1-4308.DGN

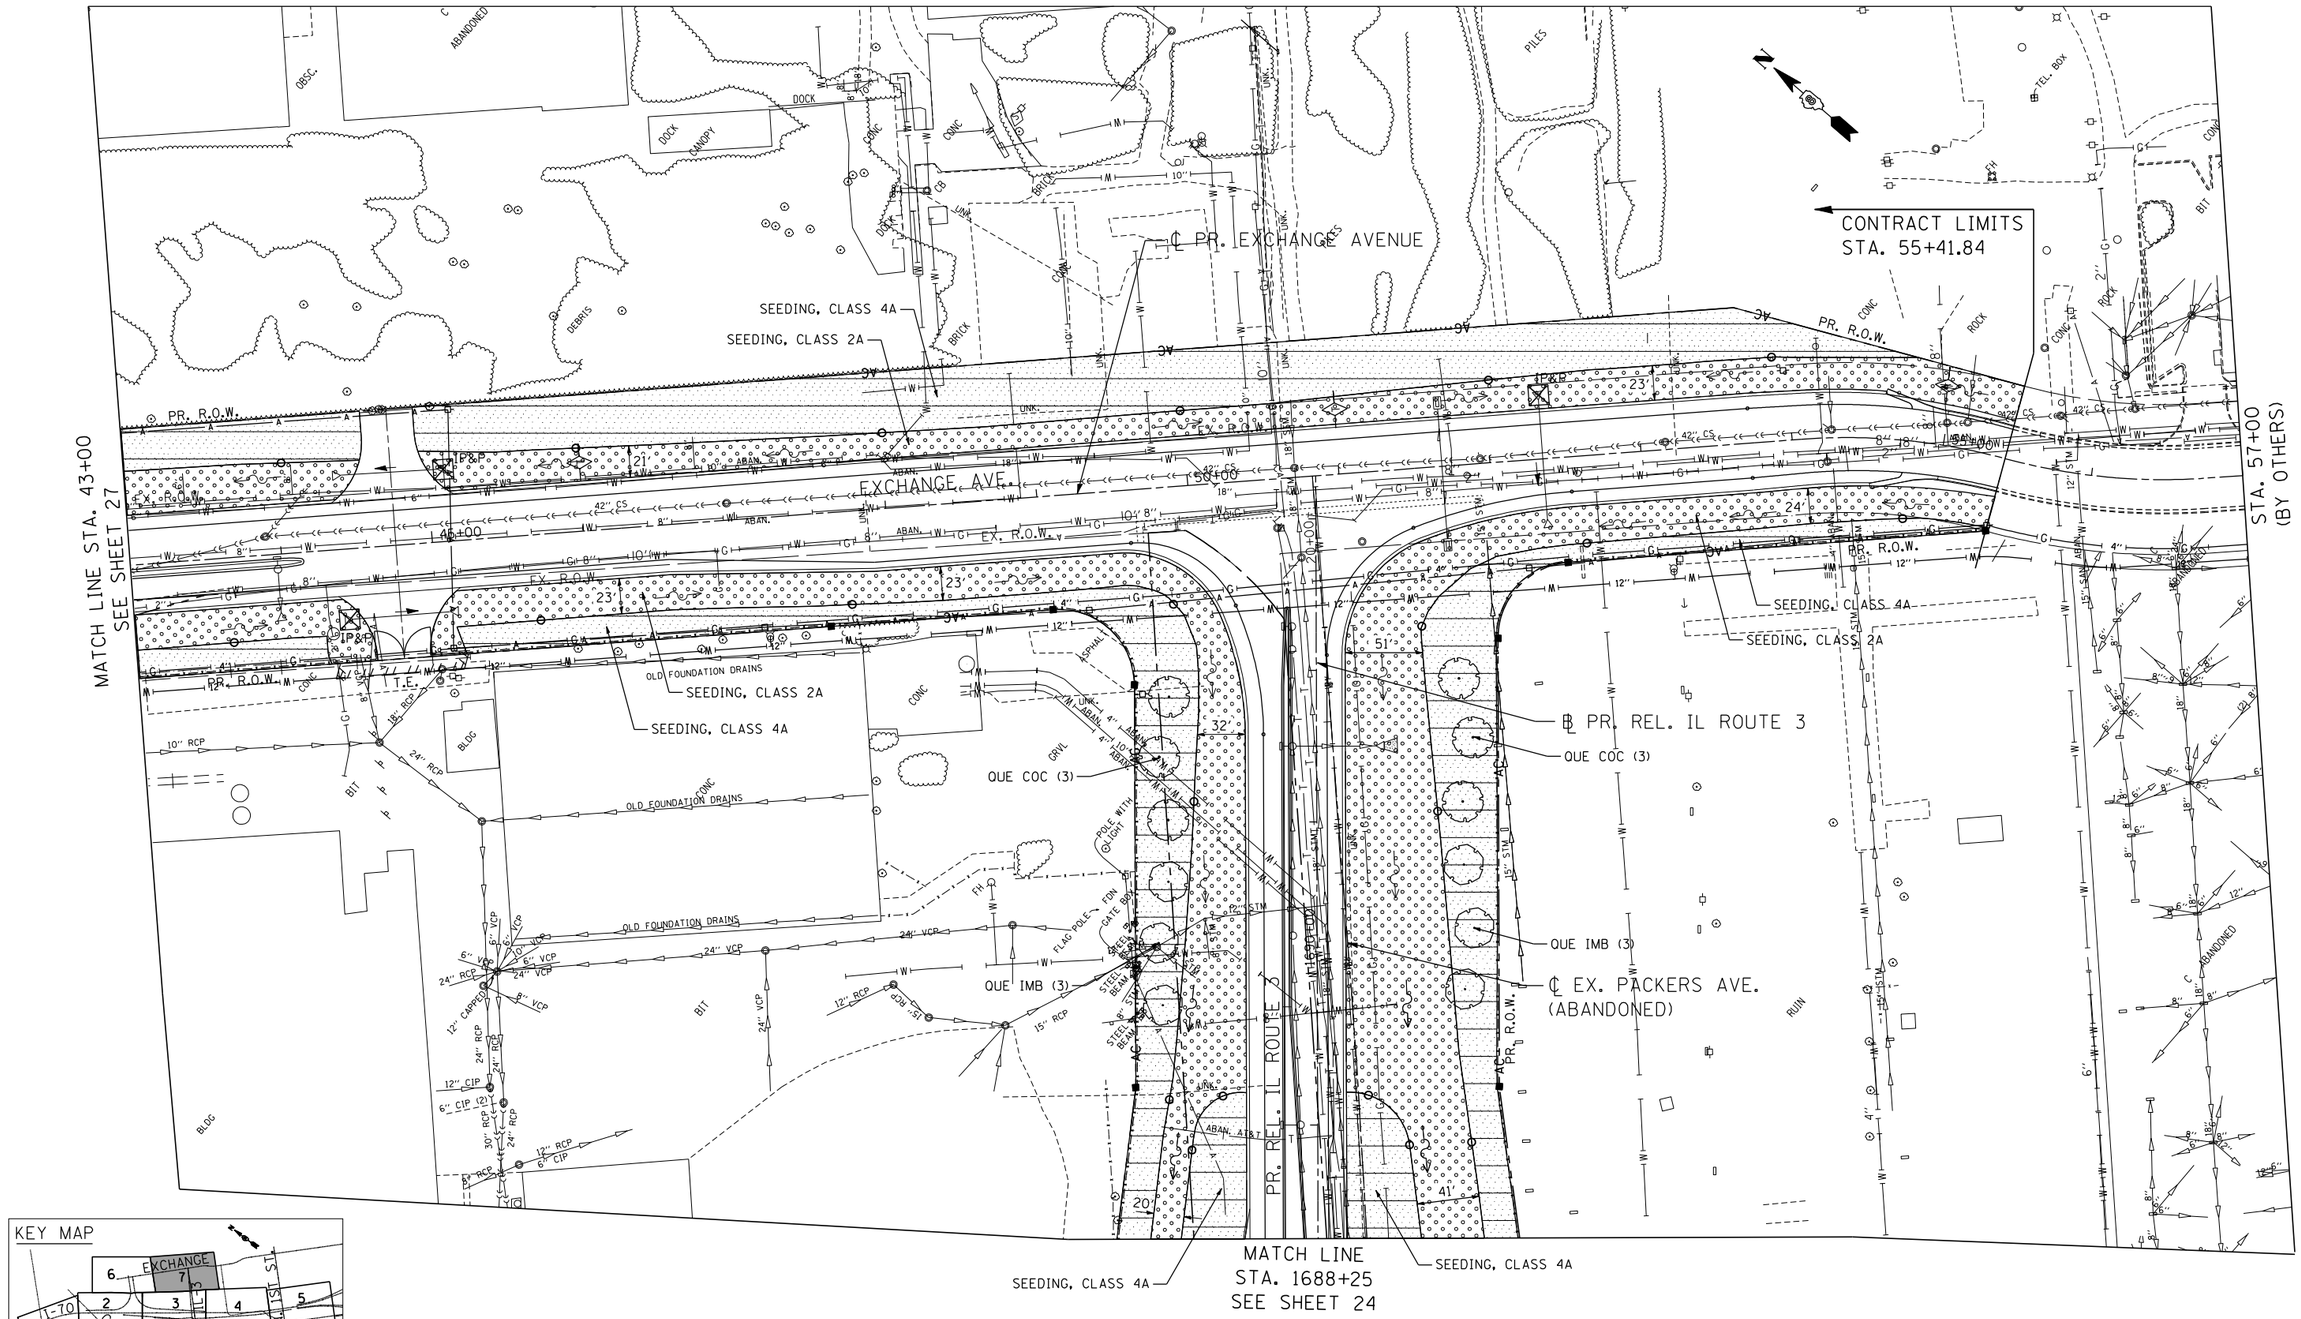

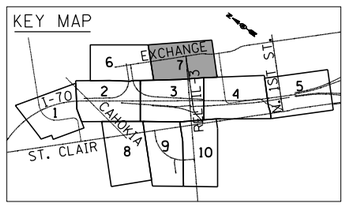

NOTE
SEE SHEETS 19 TO 21 FOR SCHEDULES
AND SHEET 18 FOR LANDSCAPING LEGEND.

FILE NAME = $FILE$	USER NAME = $USER$	DESIGNED - JB	REVISED -
		DRAWN - JB	REVISED -
	PLOT SCALE = $SCALE$	CHECKED - ACL	REVISED -
TENG & ASSOCIATES, INC. ENGINEERS/ARCHITECTS/PLANNERS CHICAGO, ILLINOIS	PLOT DATE = $DATE$	DATE - 12/21/12	REVISED -

STATE OF ILLINOIS
DEPARTMENT OF TRANSPORTATION
I-70 CONNECTION

PROPOSED EXCHANGE AVENUE
LANDSCAPING PLAN
STA. 43+00 TO STA. 57+00

SCALE: 1"=50' | SHEET NO. 7 OF 10 SHEETS | STA. | TO STA.

F.A.P. RTE.	SECTION	COUNTY	TOTAL SHEETS	SHEET NO.
998	82-2-1LS	ST. CLAIR	71	28
		CONTRACT NO. 76F39		
FED. ROAD DIST. NO.	ILLINOIS	FED. AID PROJECT		