ESCA CONSULTANTS, INC.
CIVIL & STRUCTURAL ENGINEERS
URBANA, ILLINOIS

PLAN	BY	DATE
SURVEYED		
PLOTTED		
ALIGNMENT CHECKED		
R/W CHECKED		
CADD FILE NAME		
NOTE BOOK NO.		

PROFILE	BY	DATE
SURVEYED		
PLOTTED		
GRADES CHECKED		
B.M. NOTED		
STRUCTURE NOTATNS CHKD		
NOTE BOOK NO.		

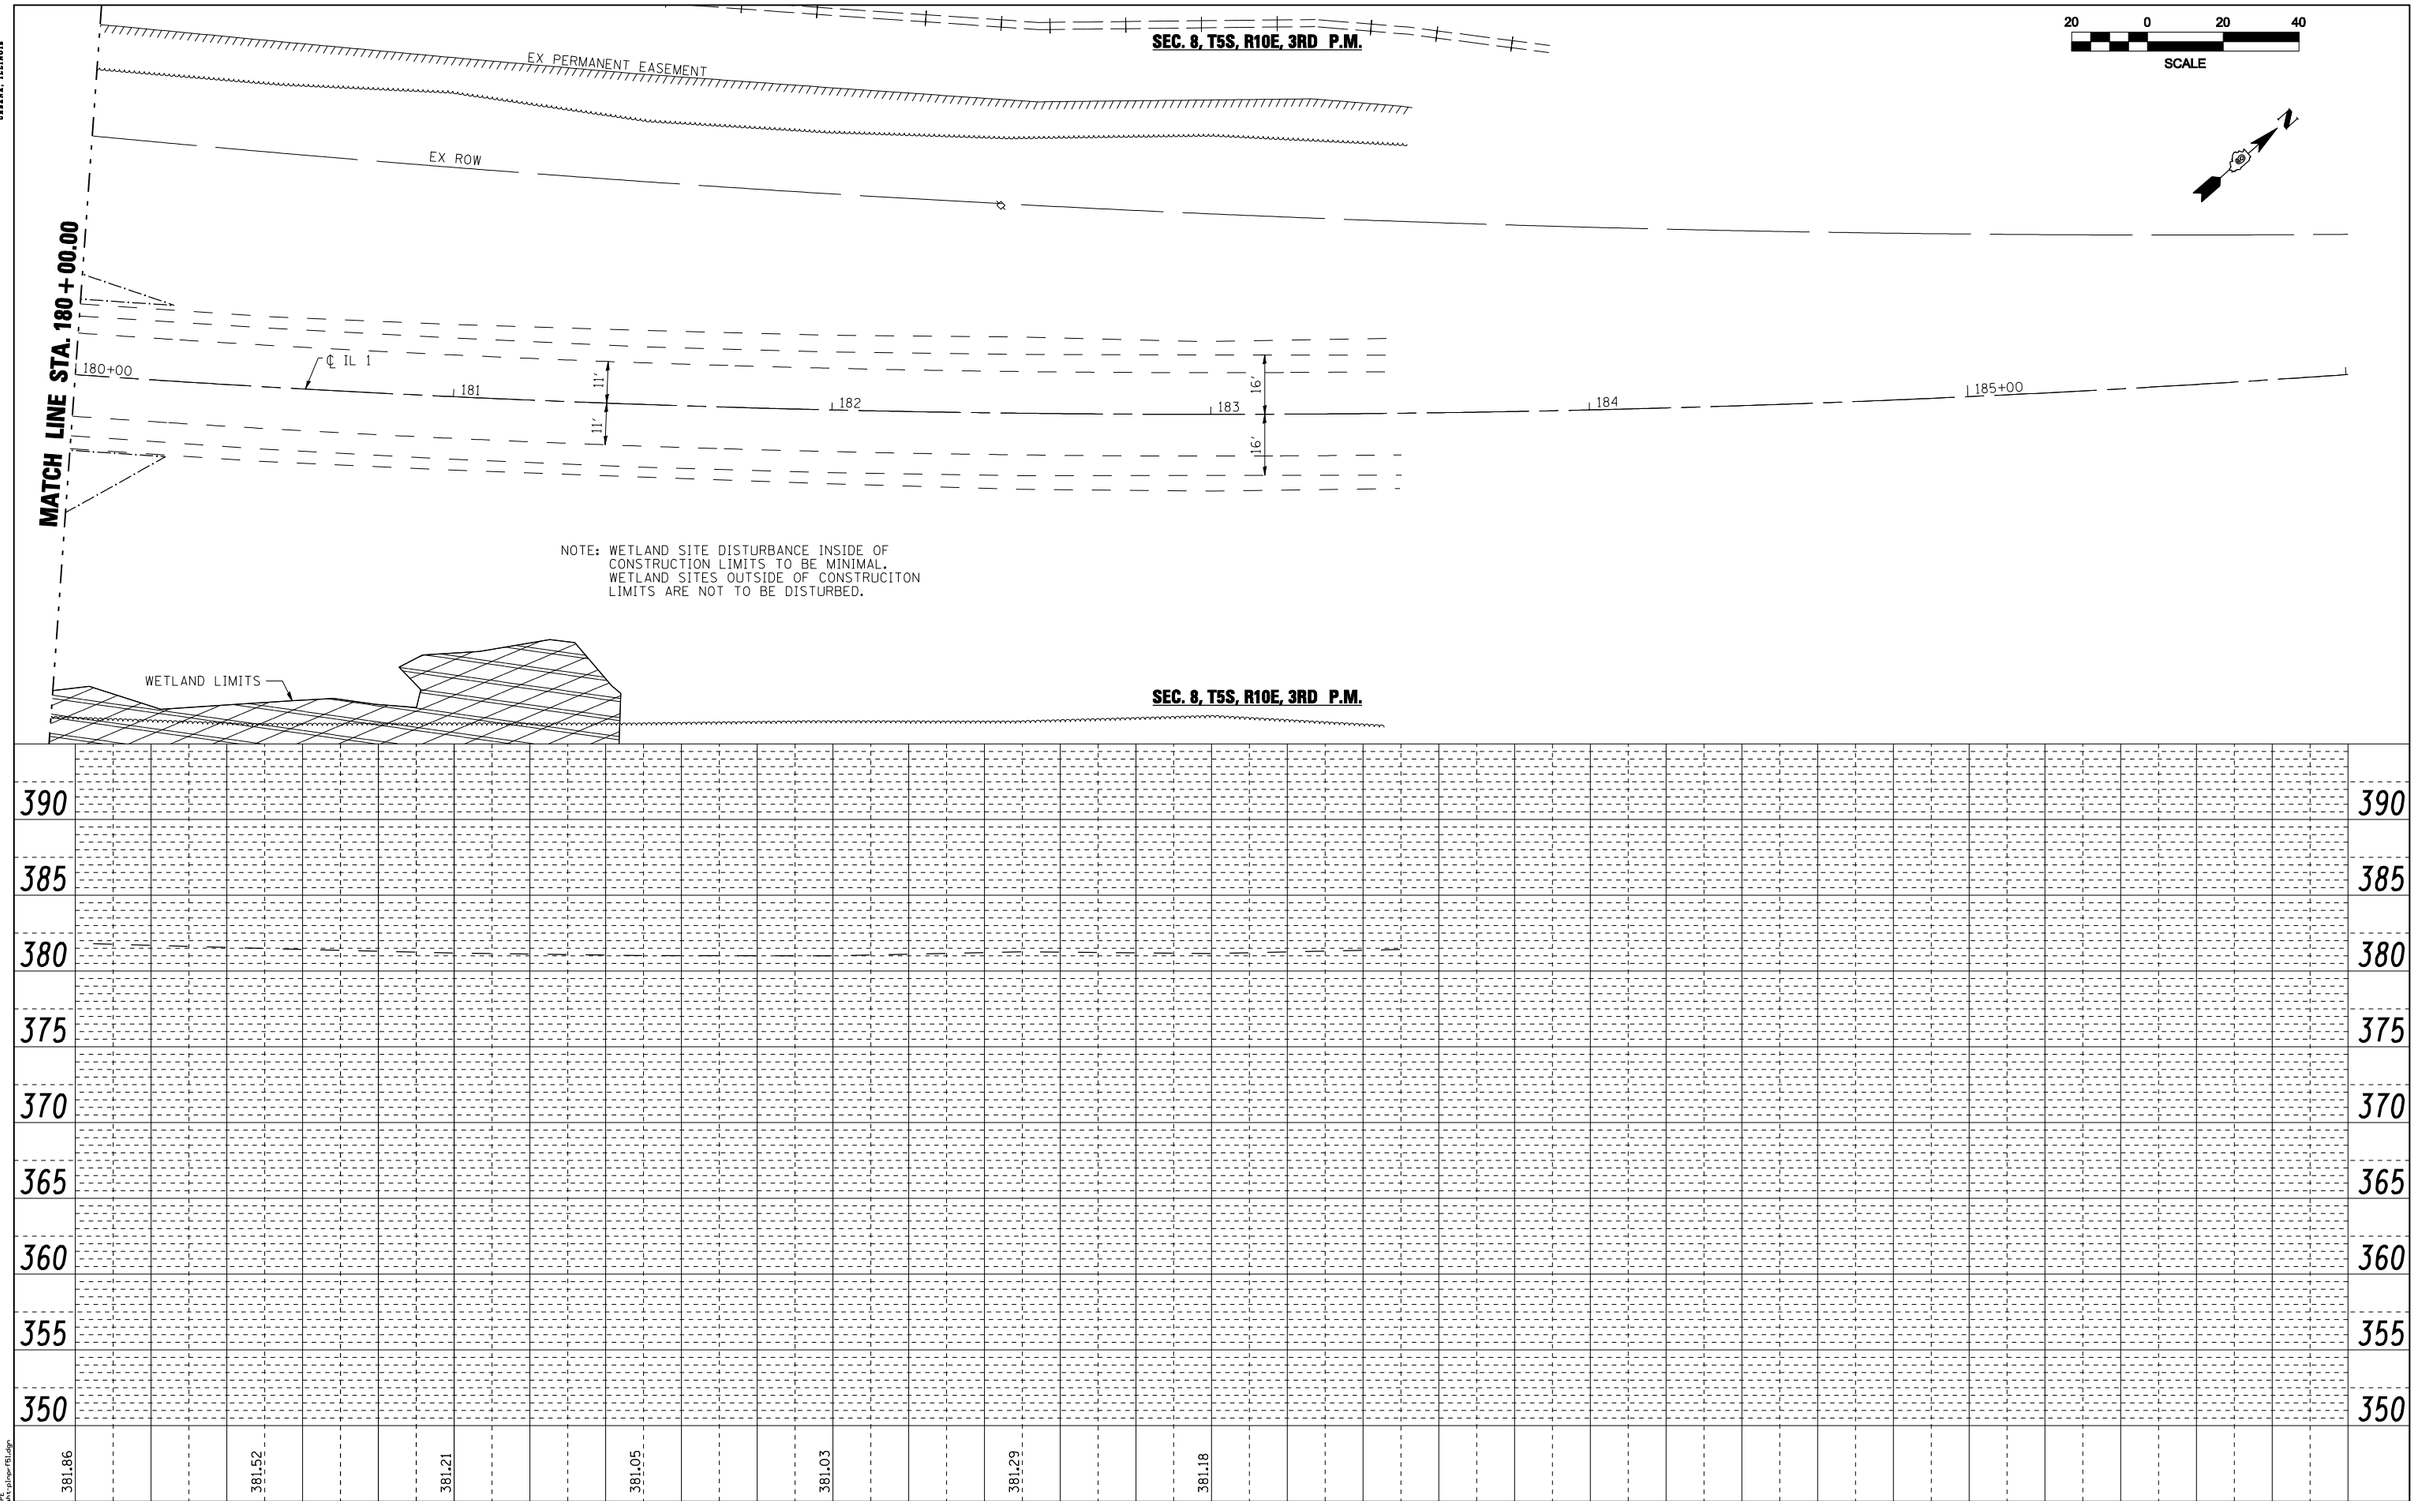

PRINT DRIVER = DGN_E_BW.pdf
PRINT SCALE = 1:1 PLOT SCALE
MODE NAME = PLOT SCALE
FILE NAME = ...\plan-PSLdgn

ESCA CONSULTANTS, INC. CIVIL & STRUCTURAL ENGINEERS	USER NAME = has	DESIGNED - JMS	REVISED -
	ESCA PROJECT NO. 988.11	DRAWN - HAS	REVISED -
	SCALES: (HORIZ) 1"=20' (VERT) 1"=5'	CHECKED - RDP	REVISED -
	PLOT DATE = 10/31/2012 7:07:24 AM	DATE - 10/12	REVISED -

STATE OF ILLINOIS
DEPARTMENT OF TRANSPORTATION

ILLINOIS ROUTE 1 PLAN & PROFILE

SCALE: 1"=20'-0" | SHEET NO. 3 OF 3 SHEETS | STA. 180+00 TO STA. 183+00

F.A.P. RTE.	SECTION	COUNTY	TOTAL SHEETS	SHEET NO.
332	4B-1	WHITE	70	15
		CONTRACT NO. 78154		
FED. ROAD DIST. NO.	ILLINOIS	FED. AID PROJECT AID		