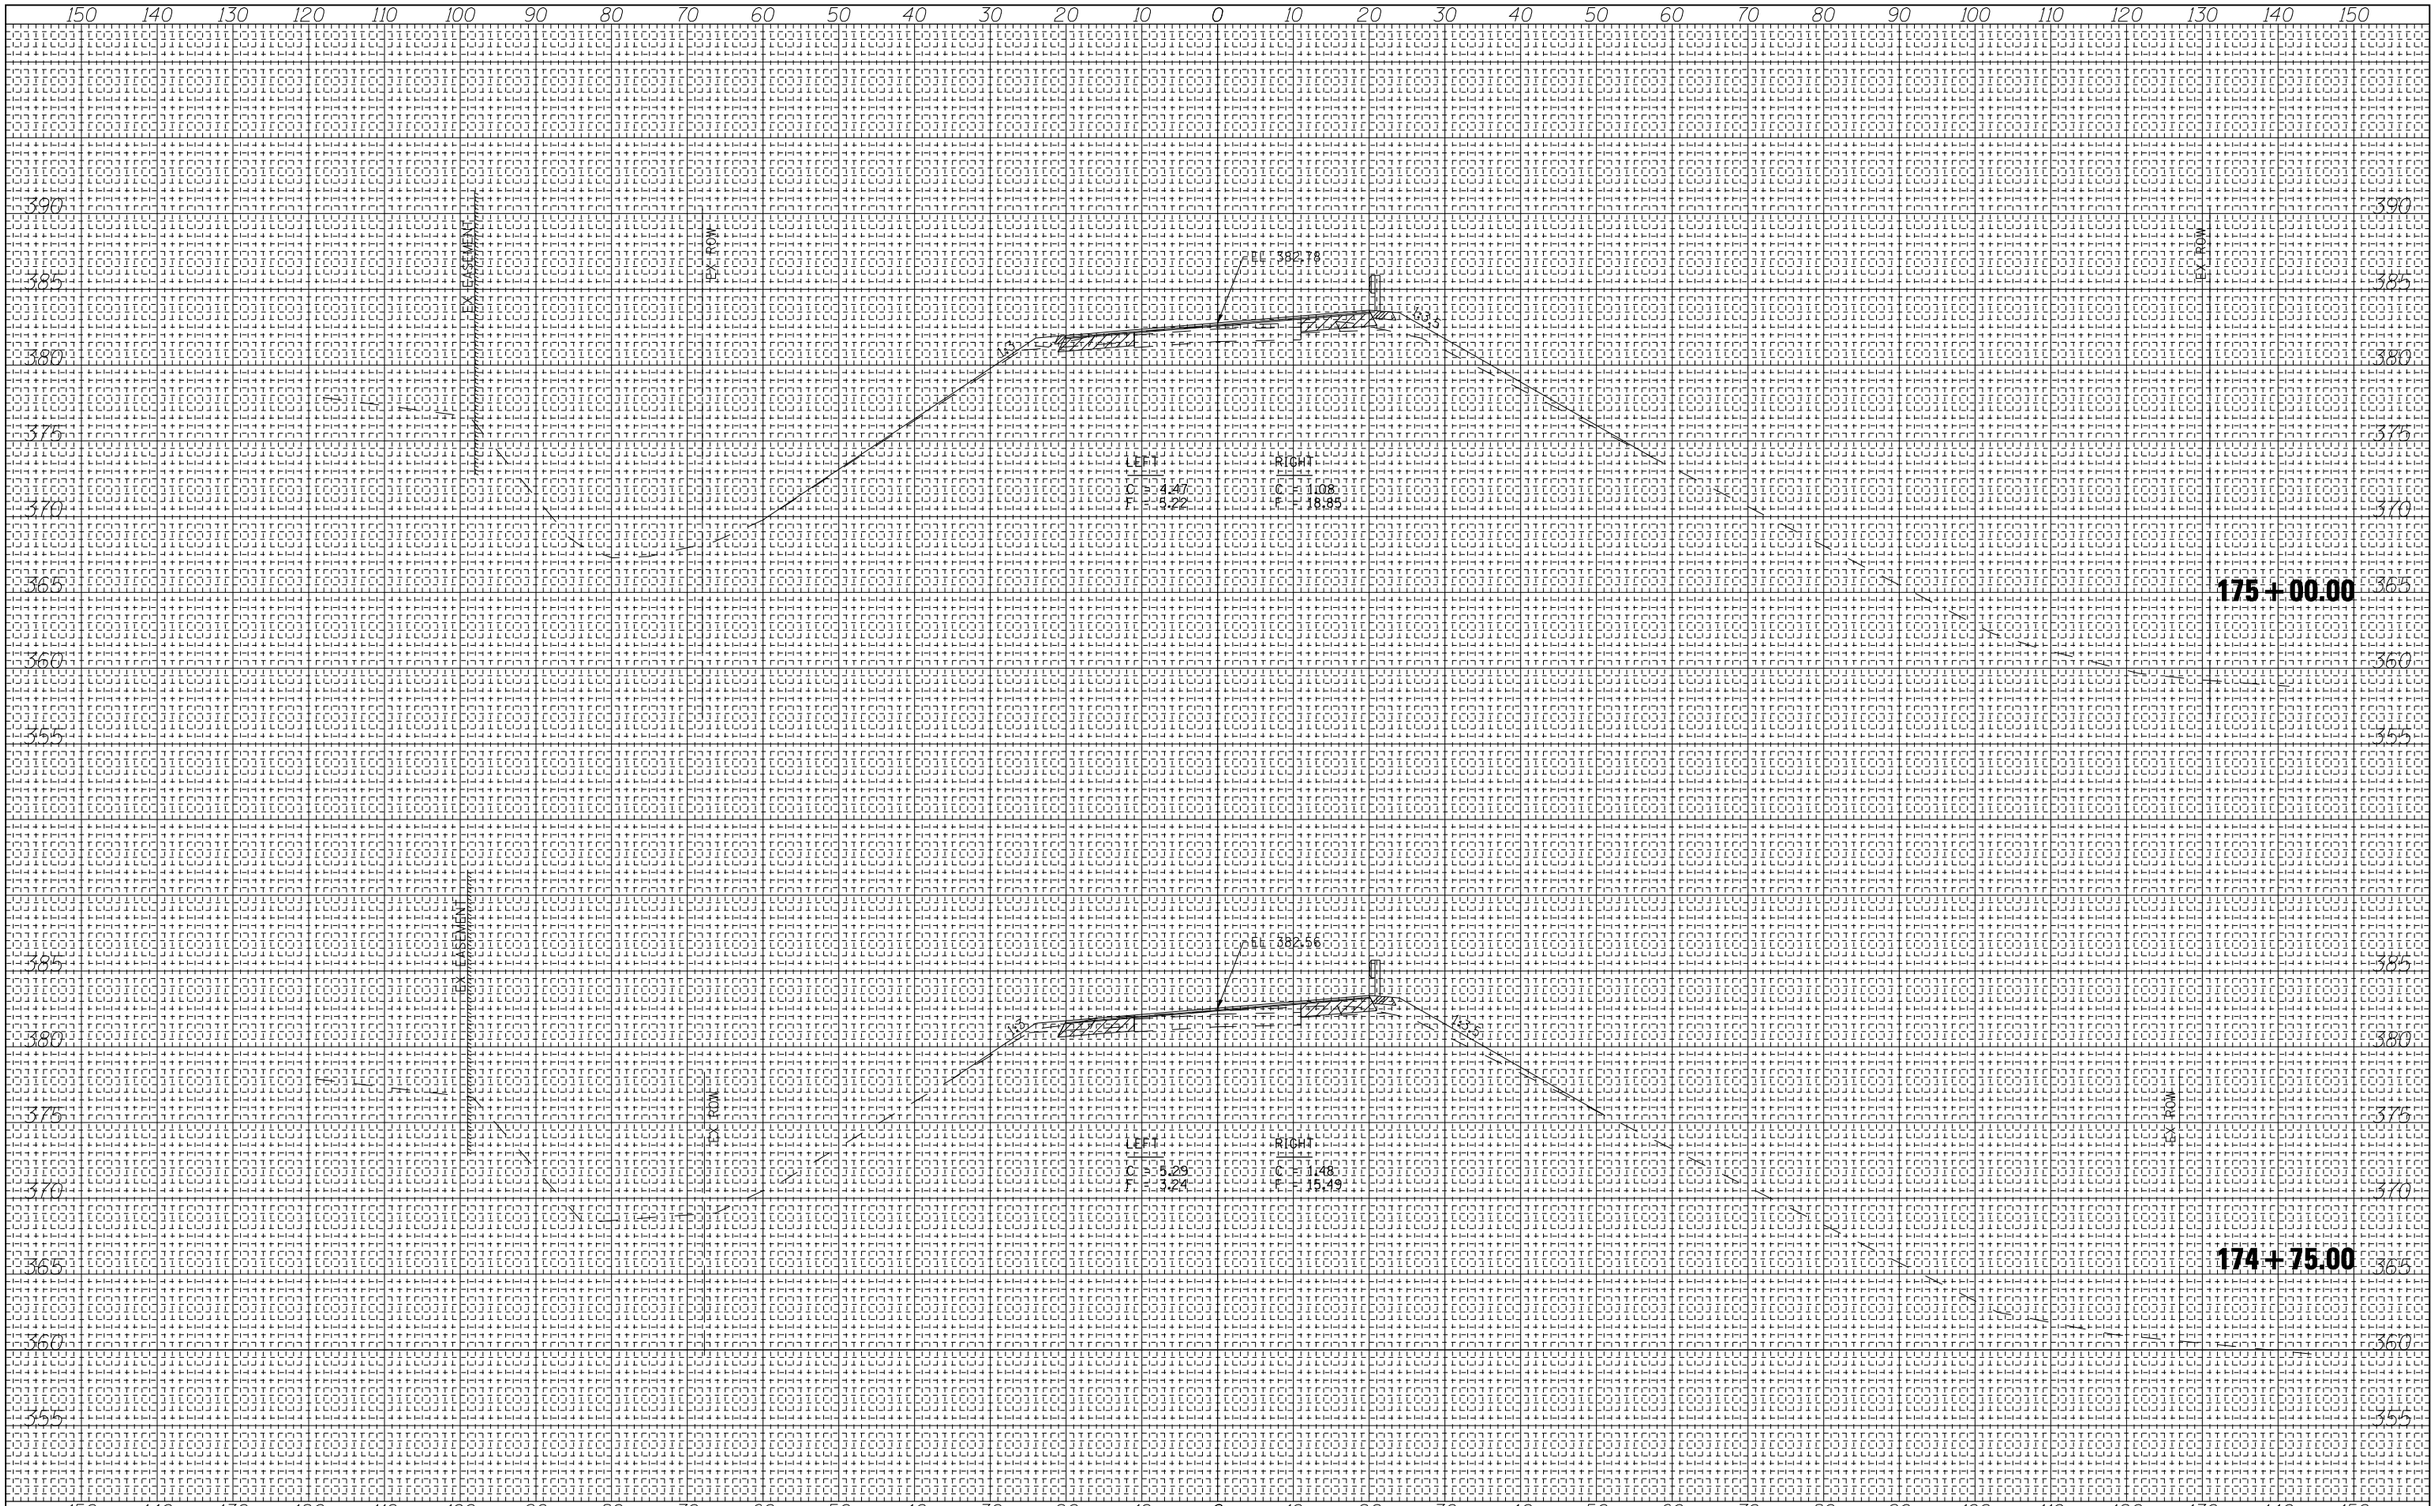

FINAL SURVEY		BY	DATE
NOTE BOOK	SURVEYED		
	PLOTTED		
	TEMPLATE		
	AREAS		
NO.	AREAS CHECKED		

ORIGINAL SURVEY		BY	DATE
NOTE BOOK	SURVEYED		
	PLOTTED		
	TEMPLATE		
	AREAS		
NO.	AREAS CHECKED		

ESCA CONSULTANTS, INC.
CIVIL & STRUCTURAL ENGINEERS

USER NAME = has	DESIGNED - JMS	REVISED -	
ESCA PROJECT NO. 988.11	DRAWN - RJT/HAS	REVISED -	
PLOT SCALE = 20:0 ':' / IN.	CHECKED - RDP	REVISED -	
PLOT DATE = 10/31/2012 7:27:52 AM	DATE - 10/12	REVISED -	

STATE OF ILLINOIS
DEPARTMENT OF TRANSPORTATION

ILLINOIS ROUTE 1 CROSS SECTIONS

SCALE: AS SHOWN | SHEET NO. 4 OF 14 SHEETS | STA. 174+75.00 TO STA. 175+00.00

F.A.P. RTE.	SECTION	COUNTY	TOTAL SHEETS	SHEET NO.
332	4B-1	WHITE	70	60
		CONTRACT NO. 78154		

FED. ROAD DIST. NO. | ILLINOIS | FED. AID PROJECT AID