FINAL SURVEY	NOTE BOOK	NO.
SURVEYED		
PLOTTED		
TEMPLATE		
AREAS		
AREAS CHECKED		

BY	DATE

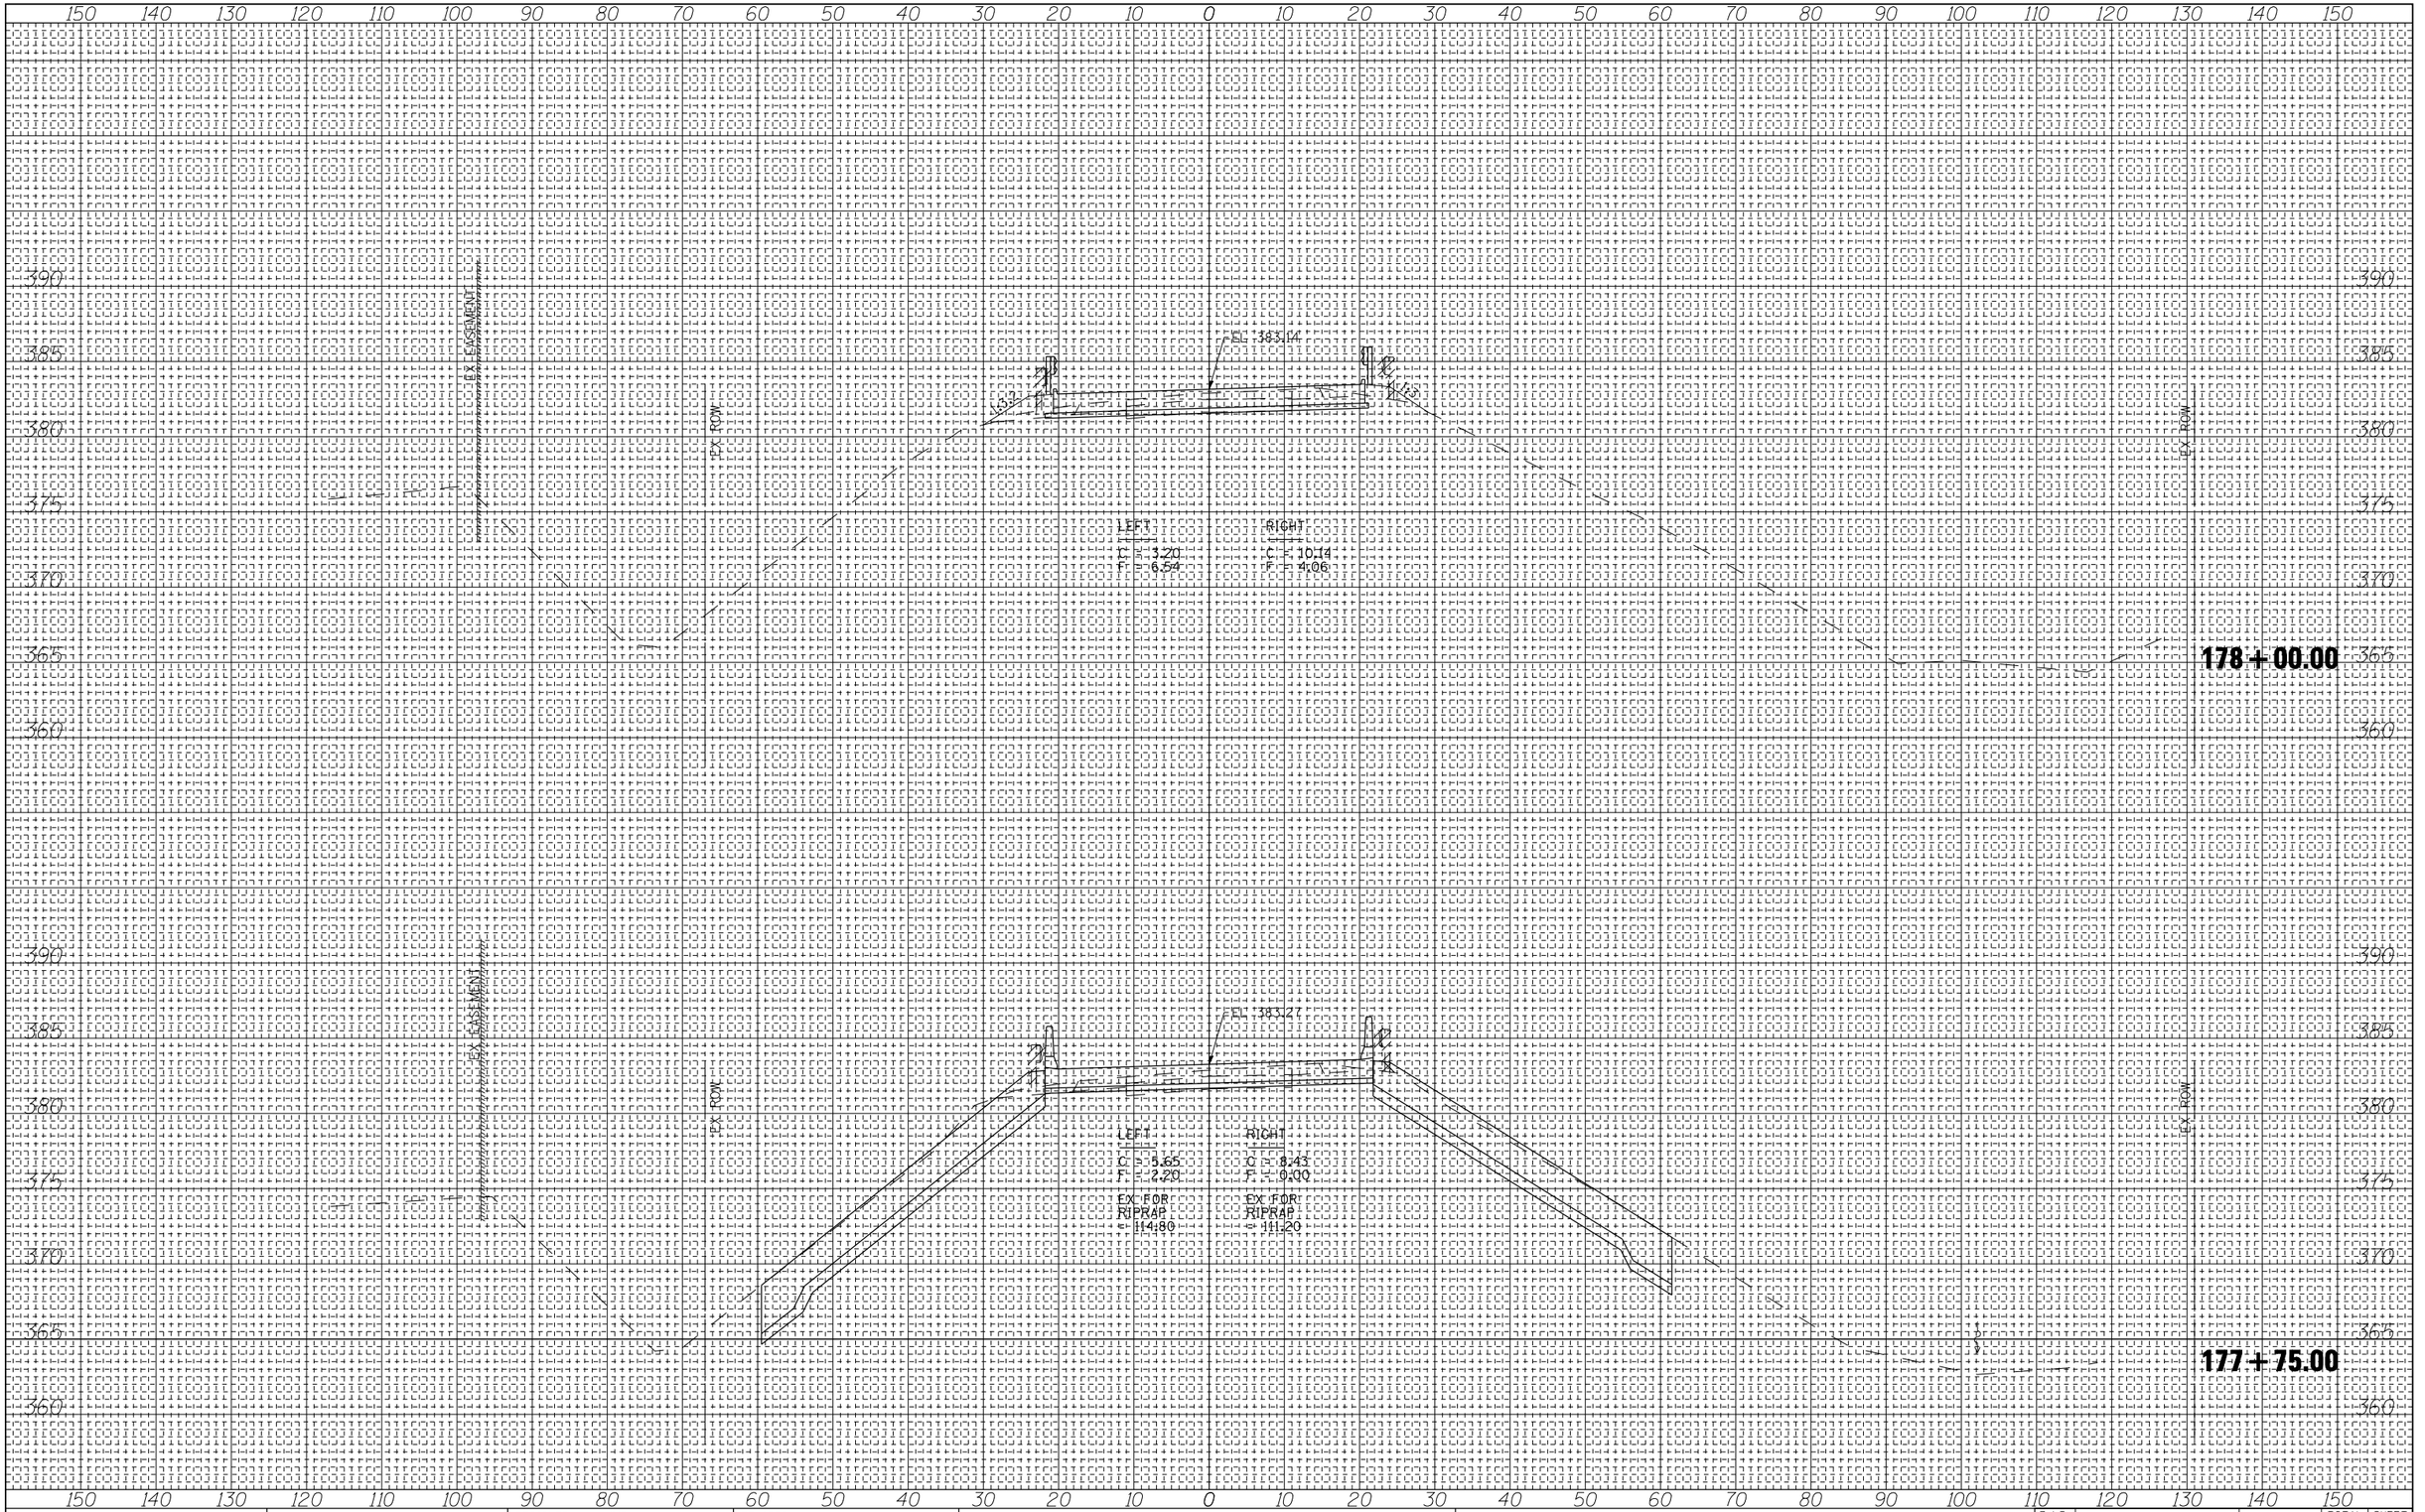

ORIGINAL SURVEY	NOTE BOOK	NO.
SURVEYED		
PLOTTED		
TEMPLATE		
AREAS		
AREAS CHECKED		

BY	DATE

ESCA CONSULTANTS, INC.
CIVIL & STRUCTURAL ENGINEERS

USER NAME = has	DESIGNED - JMS	REVISED -
ESCA PROJECT NO. 988.11	DRAWN - RJT/HAS	REVISED -
PLOT SCALE = 20:0 ':' / IN.	CHECKED - RDP	REVISED -
PLOT DATE = 10/31/2012 7:29:47 AM	DATE - 10/12	REVISED -

STATE OF ILLINOIS
DEPARTMENT OF TRANSPORTATION

ILLINOIS ROUTE 1 CROSS SECTIONS

SCALE: AS SHOWN | SHEET NO. 10 OF 14 SHEETS | STA. 177+75.00 TO STA. 178+00.00

F.A.P. RTE.	SECTION	COUNTY	TOTAL SHEETS	SHEET NO.
332	4B-1	WHITE	70	66
		CONTRACT NO. 78154		
FED. ROAD DIST. NO.	ILLINOIS	FED. AID PROJECT AID		