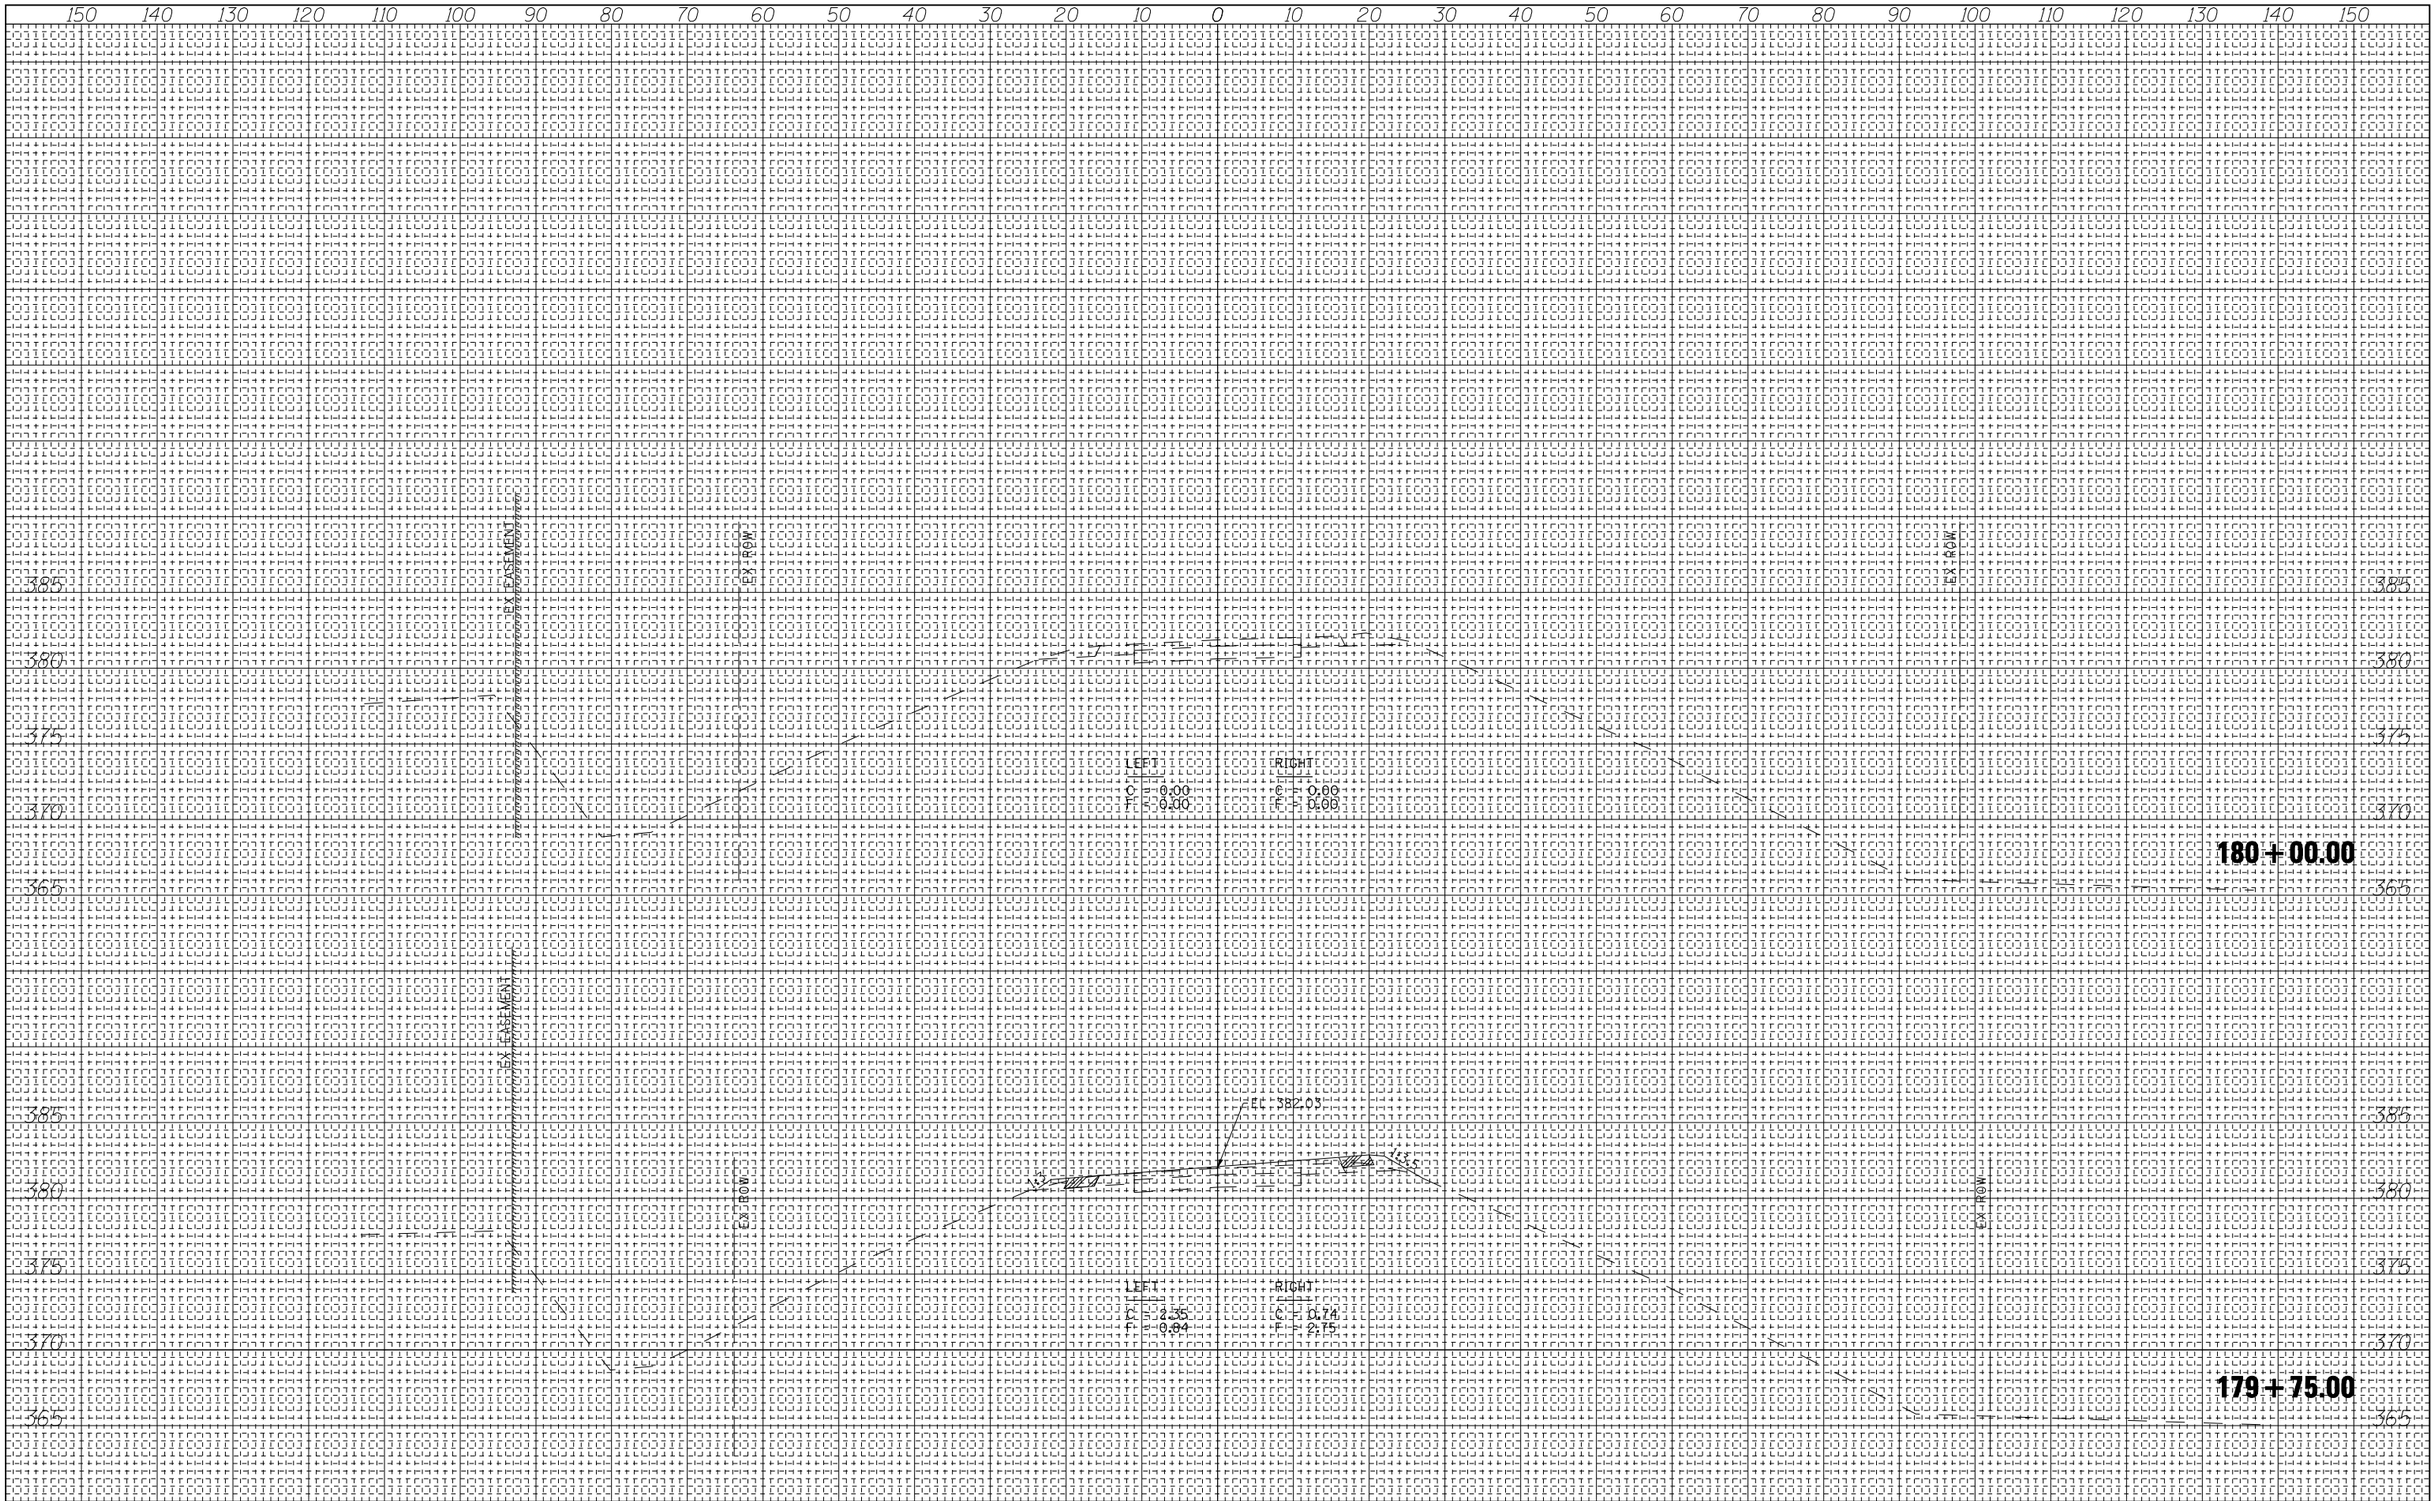

FINAL SURVEY		BY	DATE
NOTE BOOK NO.	SURVEYED		
	PLOTTED		
	TEMPLATE		
	AREAS		
	AREAS CHECKED		

ORIGINAL SURVEY		BY	DATE
NOTE BOOK NO.	SURVEYED		
	PLOTTED		
	TEMPLATE		
	AREAS		
	AREAS CHECKED		

ESCA CONSULTANTS, INC.

USER NAME = has	DESIGNED - JMS	REVISED -	
ESCA PROJECT NO. 988.11	DRAWN - RJT/HAS	REVISED -	
PLOT SCALE = 20:0 ':' / IN.	CHECKED - RDP	REVISED -	
PLOT DATE = 10/31/2012 7:31:03 AM	DATE - 10/12	REVISED -	

STATE OF ILLINOIS
DEPARTMENT OF TRANSPORTATION

ILLINOIS ROUTE 1 CROSS SECTIONS

SCALE: AS SHOWN | SHEET NO. 14 OF 14 SHEETS | STA. 179+75.00 TO STA. 180+00.00

F.A.P. RTE.	SECTION	COUNTY	TOTAL SHEETS	SHEET NO.
332	4B-1	WHITE	70	70

CONTRACT NO. 78154

FED. ROAD DIST. NO. | ILLINOIS | FED. AID PROJECT AID