85572

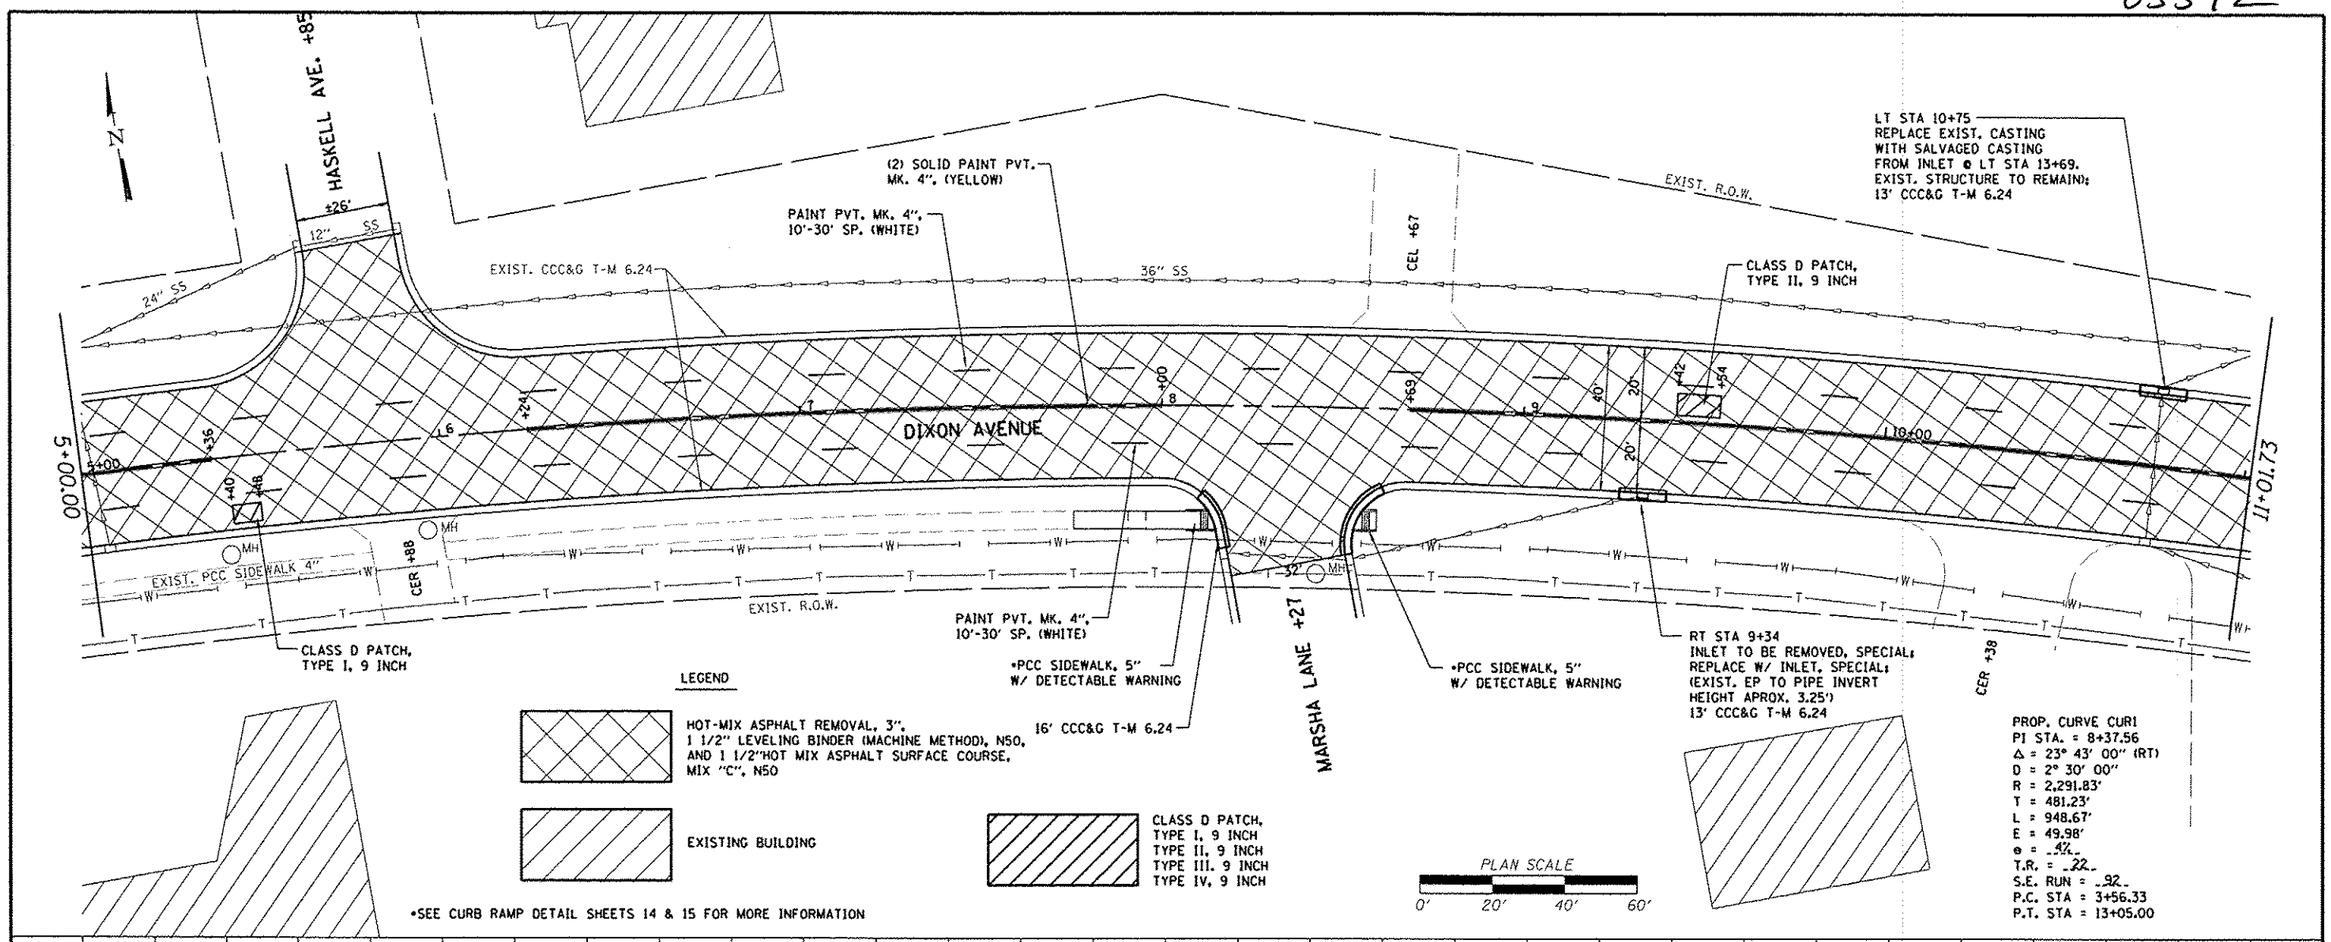

•SEE CURB RAMP DETAIL SHEETS 14 & 15 FOR MORE INFORMATION

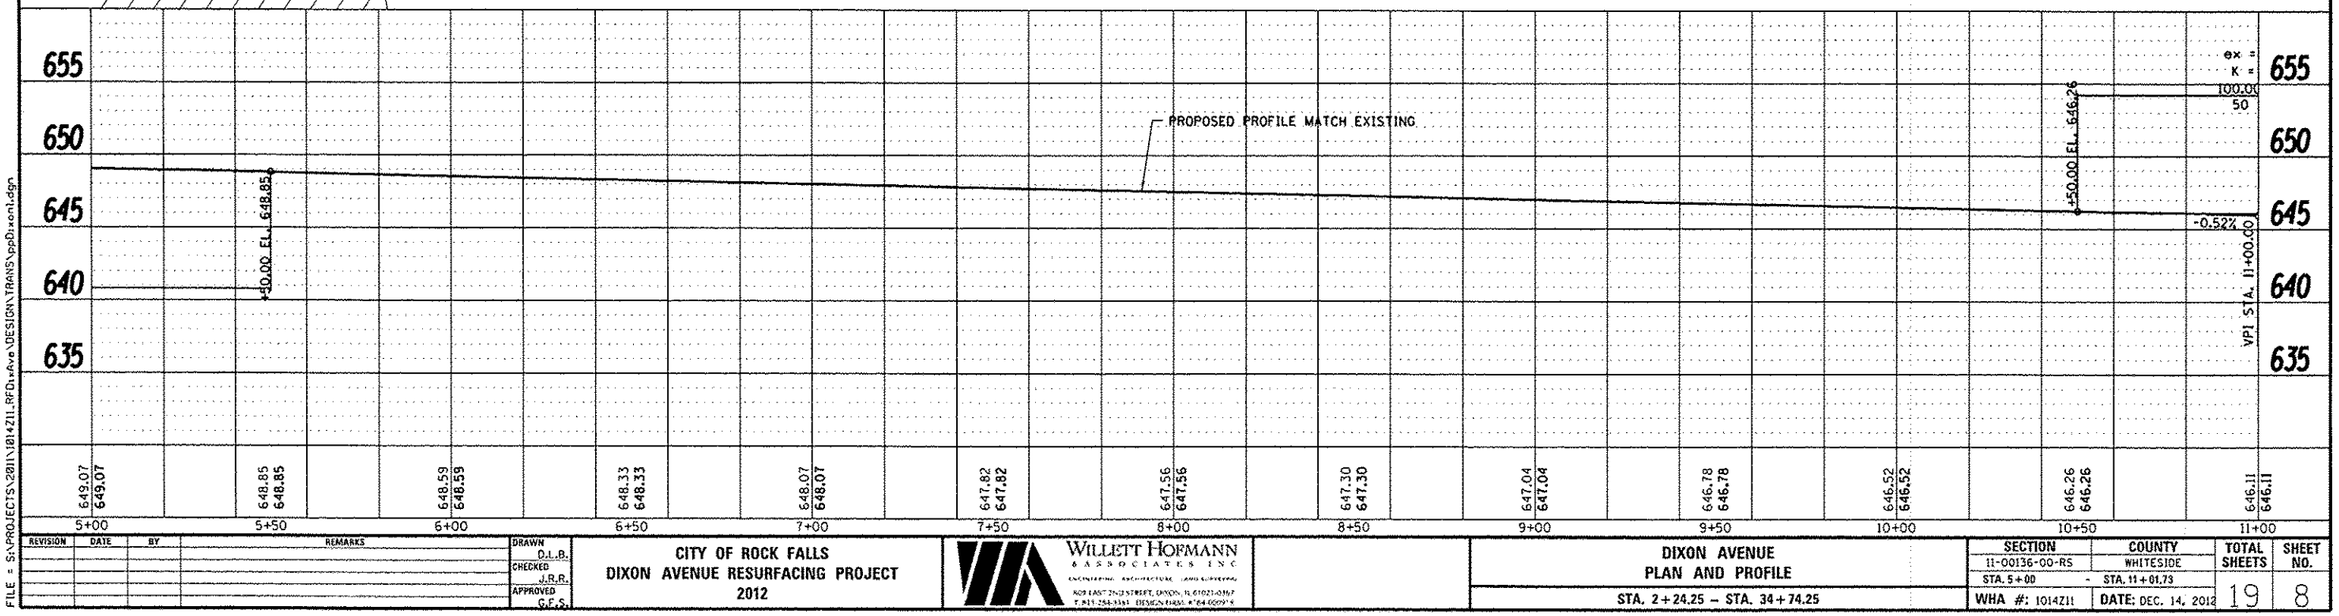

FILE = S:\PROJECTS\2011\1014Z11.RFD\DixAve\DESIGN\TRANS\ppDixon1.dgn

REVISION	DATE	BY	REMARKS

DRAWN D.L.B.
CHECKED J.R.R.
APPROVED G.F.S.

CITY OF ROCK FALLS
DIXON AVENUE RESURFACING PROJECT
2012

WILLETT HOFMANN & ASSOCIATES INC
ENGINEERING ARCHITECTURE LAND SURVEYING
809 EAST 2ND STREET, DIXON, IL 61021-0317
T. 815-284-3361 DESIGN FIRM # 184.001915

DIXON AVENUE
PLAN AND PROFILE
STA. 2+24.25 – STA. 34+74.25

SECTION	COUNTY	TOTAL SHEETS	SHEET NO.
11-00136-00-RS	WHITESIDE	19	8
STA. 5+00 - STA. 11+01.73			
WHA #: 1014Z11	DATE: DEC. 14, 2012		