85572

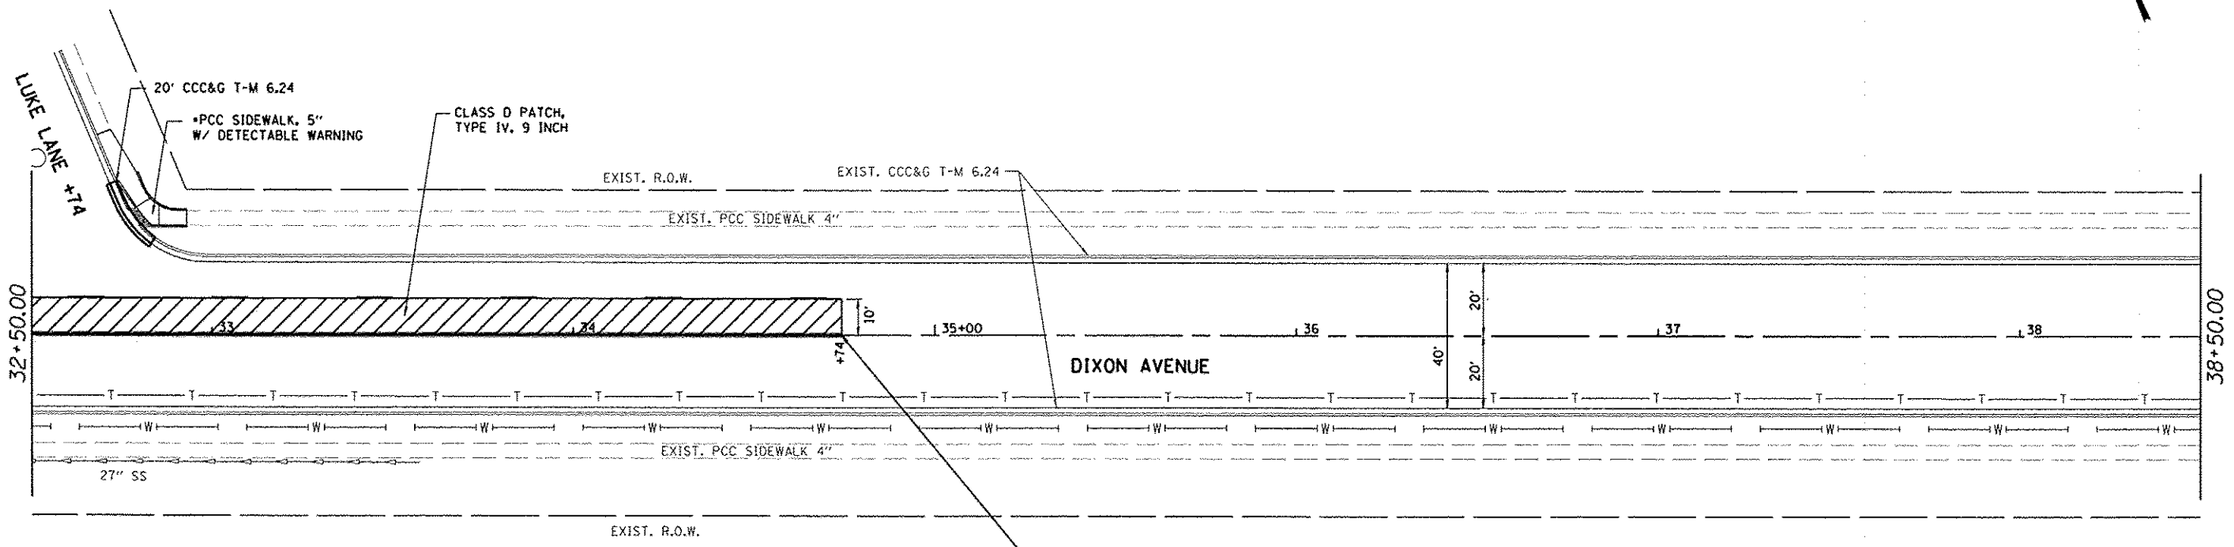

•SEE CURB RAMP DETAIL SHEETS 14 & 15 FOR MORE INFORMATION

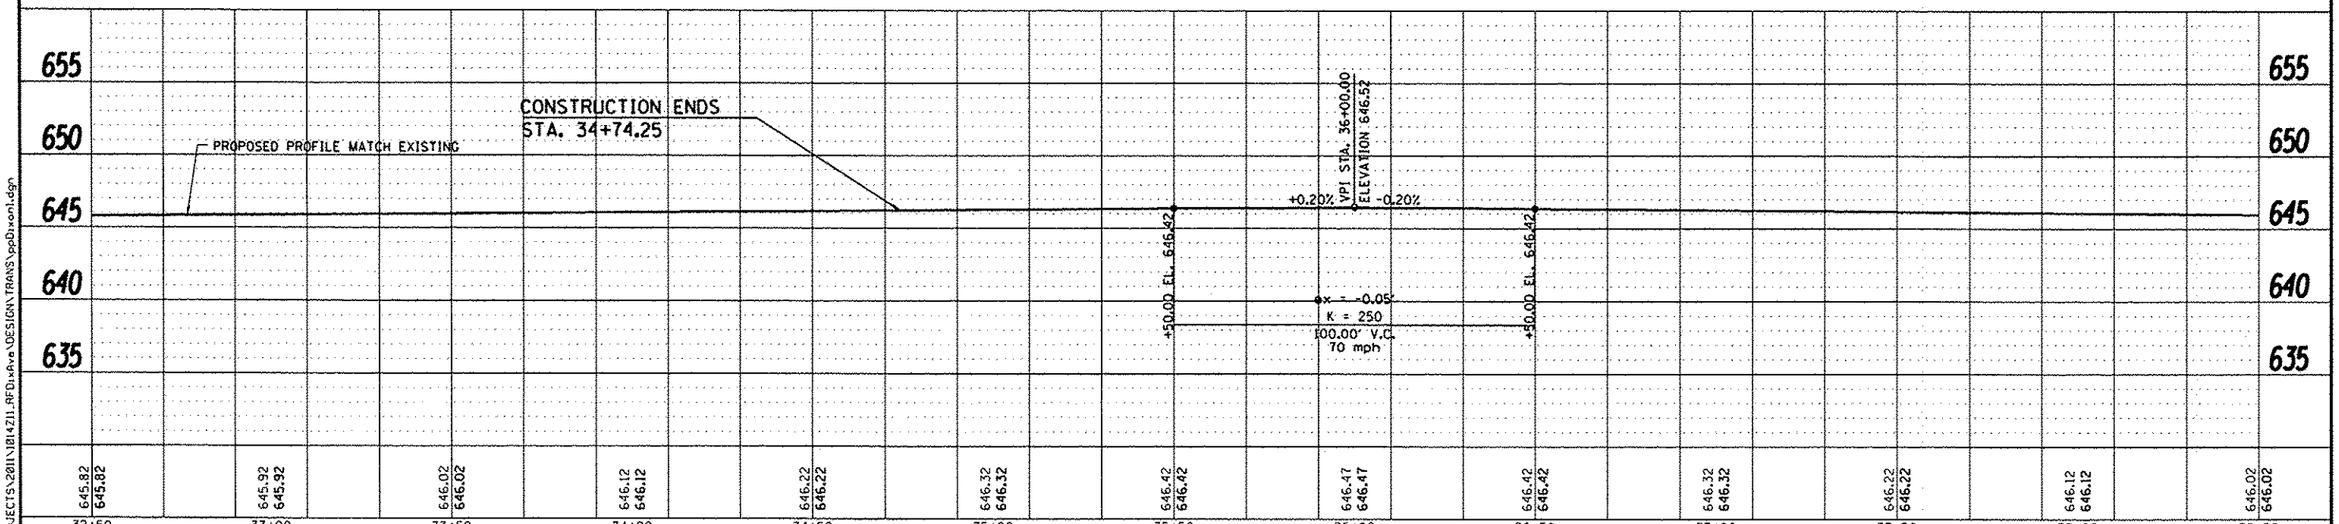

FILE = S:\PROJECTS\2011\1814ZII-RFD\dwg\DESIGN\TRANS\ppDixon1.dgn

REVISION	DATE	BY	REMARKS

DRAWN D.L.B.
CHECKED J.R.B.
APPROVED G.F.S.

CITY OF ROCK FALLS
DIXON AVENUE RESURFACING PROJECT
2012

WILLETT HOFMANN & ASSOCIATES INC
ENGINEERING ARCHITECTURE LAND SURVEYING
809 EAST 2ND STREET, DIXON, IL 61021-0367
T:815-284-3351 DESIGN FIRM #184.002915

DIXON AVENUE
PLAN AND PROFILE
STA. 2+24.25 – STA. 34+74.25

SECTION	COUNTY	TOTAL SHEETS	SHEET NO.
11-00136-00-RS	WHITESIDE		
STA. 33+00 -	STA. 38+50		
WHA #: 1014ZII	DATE: DEC. 14, 2012	19	13