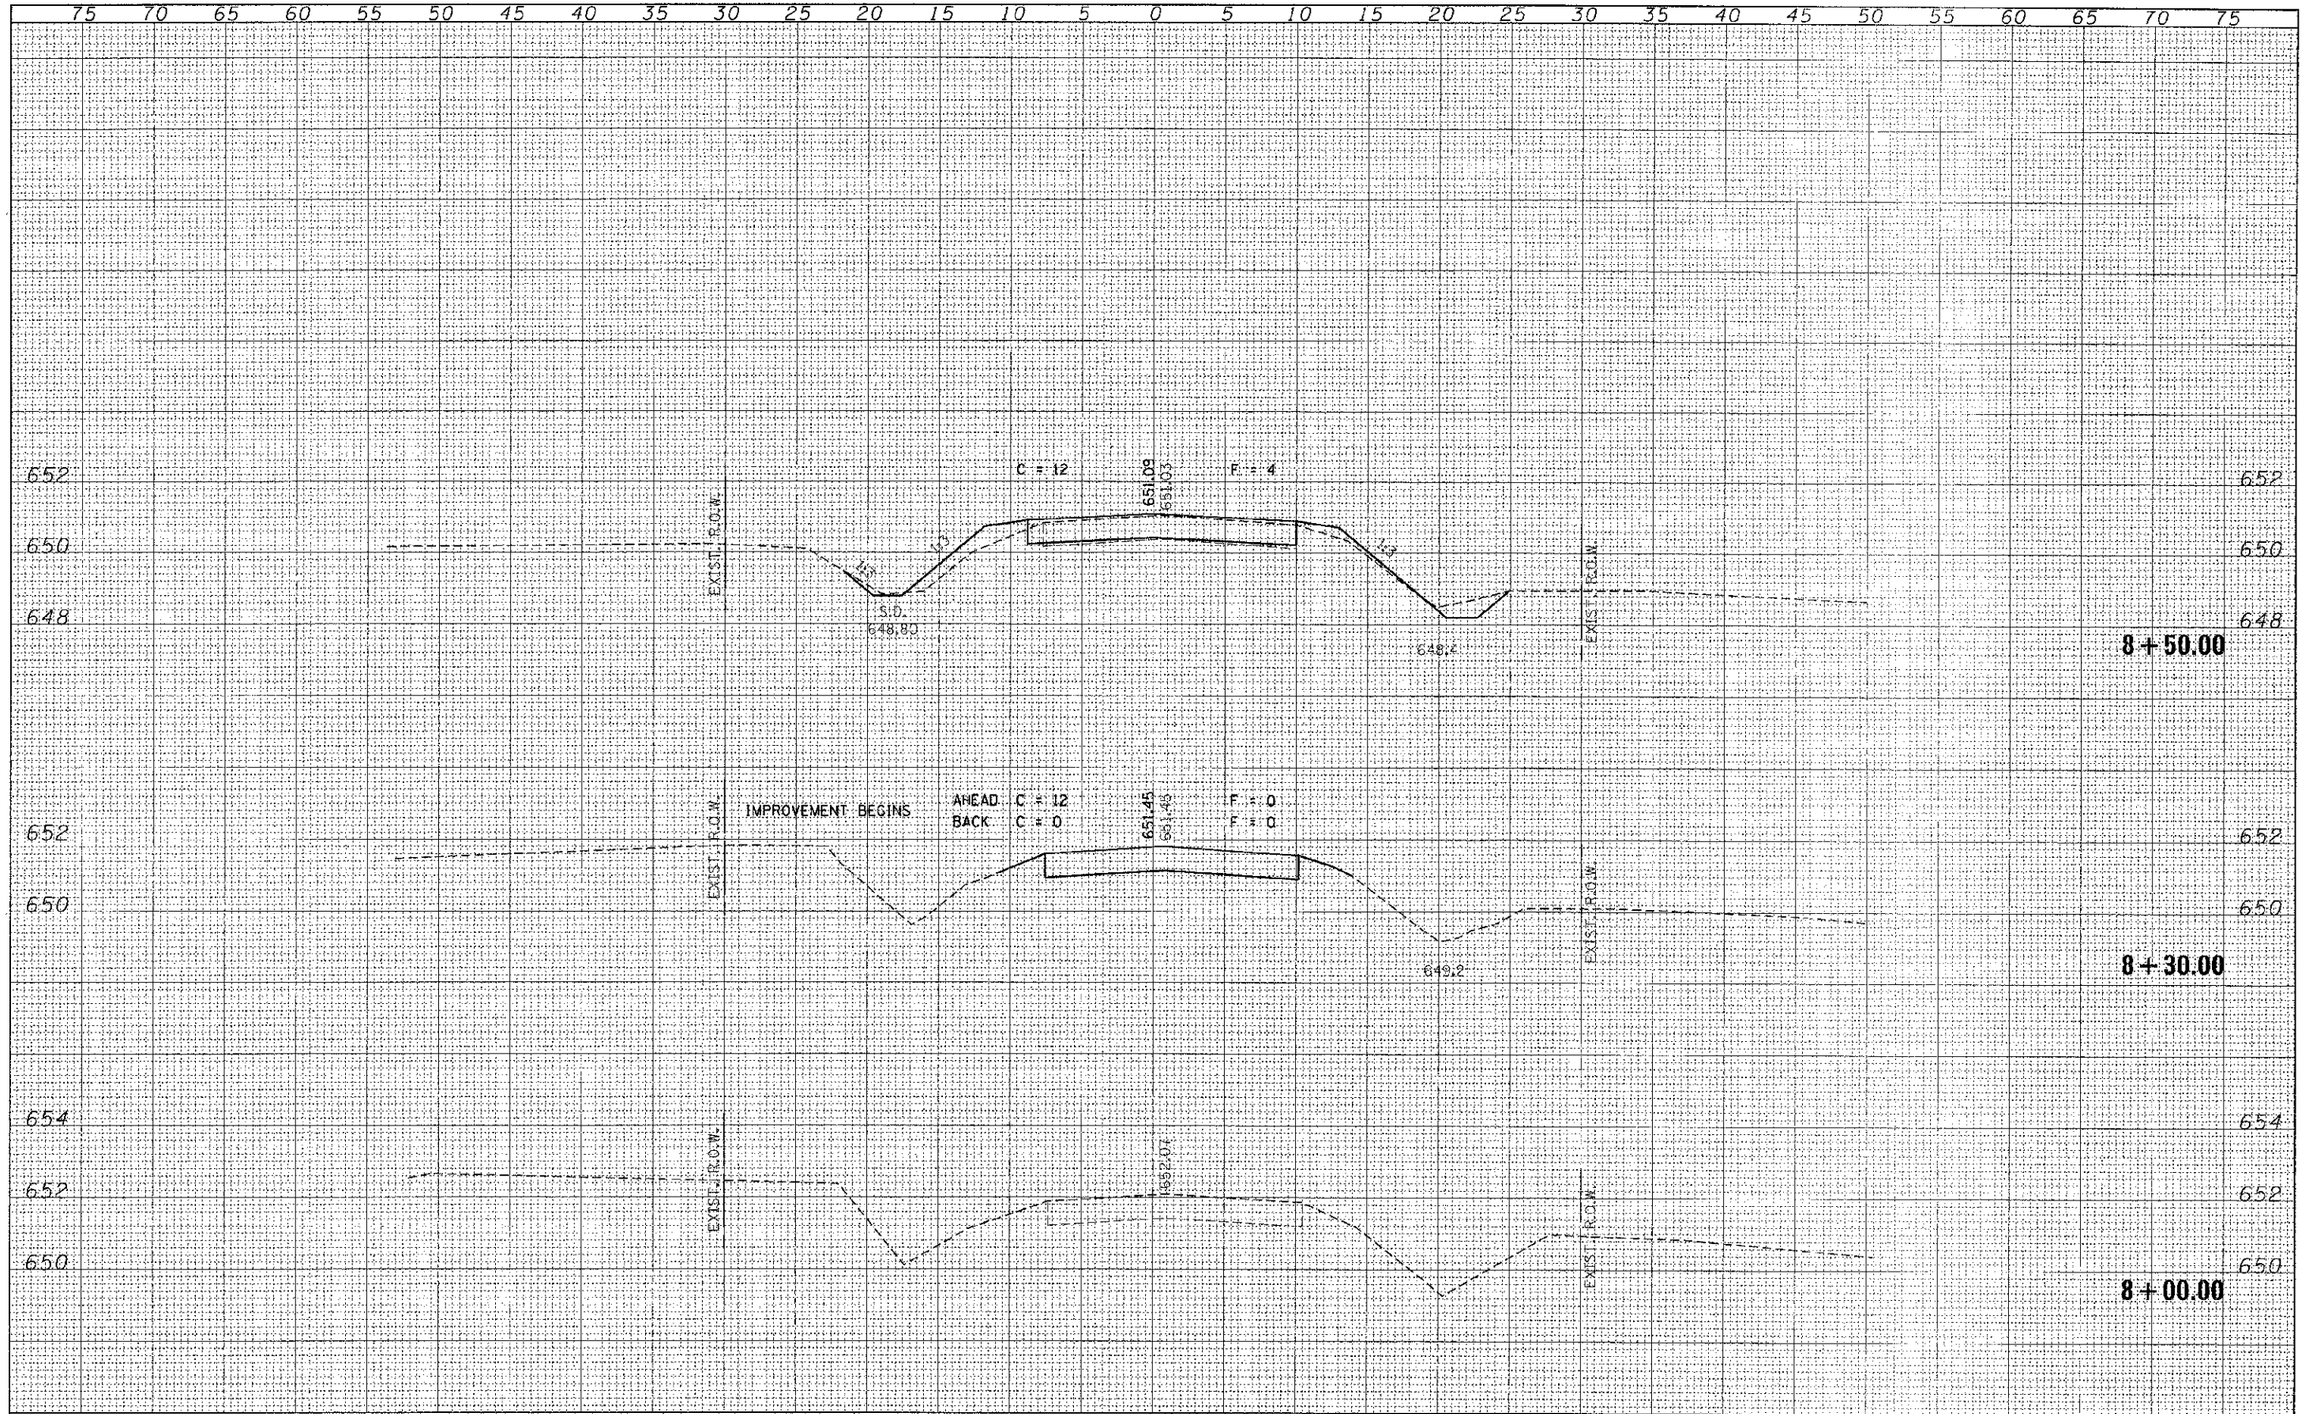

FINAL SURVEY	SURVEYED	BY	DATE
	PLOTTED		
NOTE BOOK	TEMPLATE		
NO.	AREAS		
	AREAS CHECKED		

ORIGINAL SURVEY	SURVEYED	BY	DATE
	PLOTTED		
NOTE BOOK	TEMPLATE		
NO.	AREAS		
	AREAS CHECKED		

FILE NAME = 110246-sht-xss.dgn	USER NAME =	DESIGNED - J.W.F.	REVISED -
HAMPTON, LENZINI AND RENWICK, INC.		DRAWN - L.G.C.	REVISED -
	PLOT SCALE =	CHECKED - S.W.M.	REVISED -
	PLOT DATE = 12/26/2012	DATE - 12/26/12	REVISED -

STATE OF ILLINOIS
LIVINGSTON COUNTY HIGHWAY DEPARTMENT

STATION CROSS SECTIONS

SCALE: | SHEET NO. 5 OF 5 SHEETS | STA. 8+00.00 TO STA. 8+50.00

TR	SECTION	COUNTY	TOTAL SHEETS	SHEET NO.
29	11-16105-05-BR	LIVINGSTON	21	5
NEVADA ROAD DISTRICT		CONTRACT NO. 87536		
ILLINOIS FED. AID PROJECT				