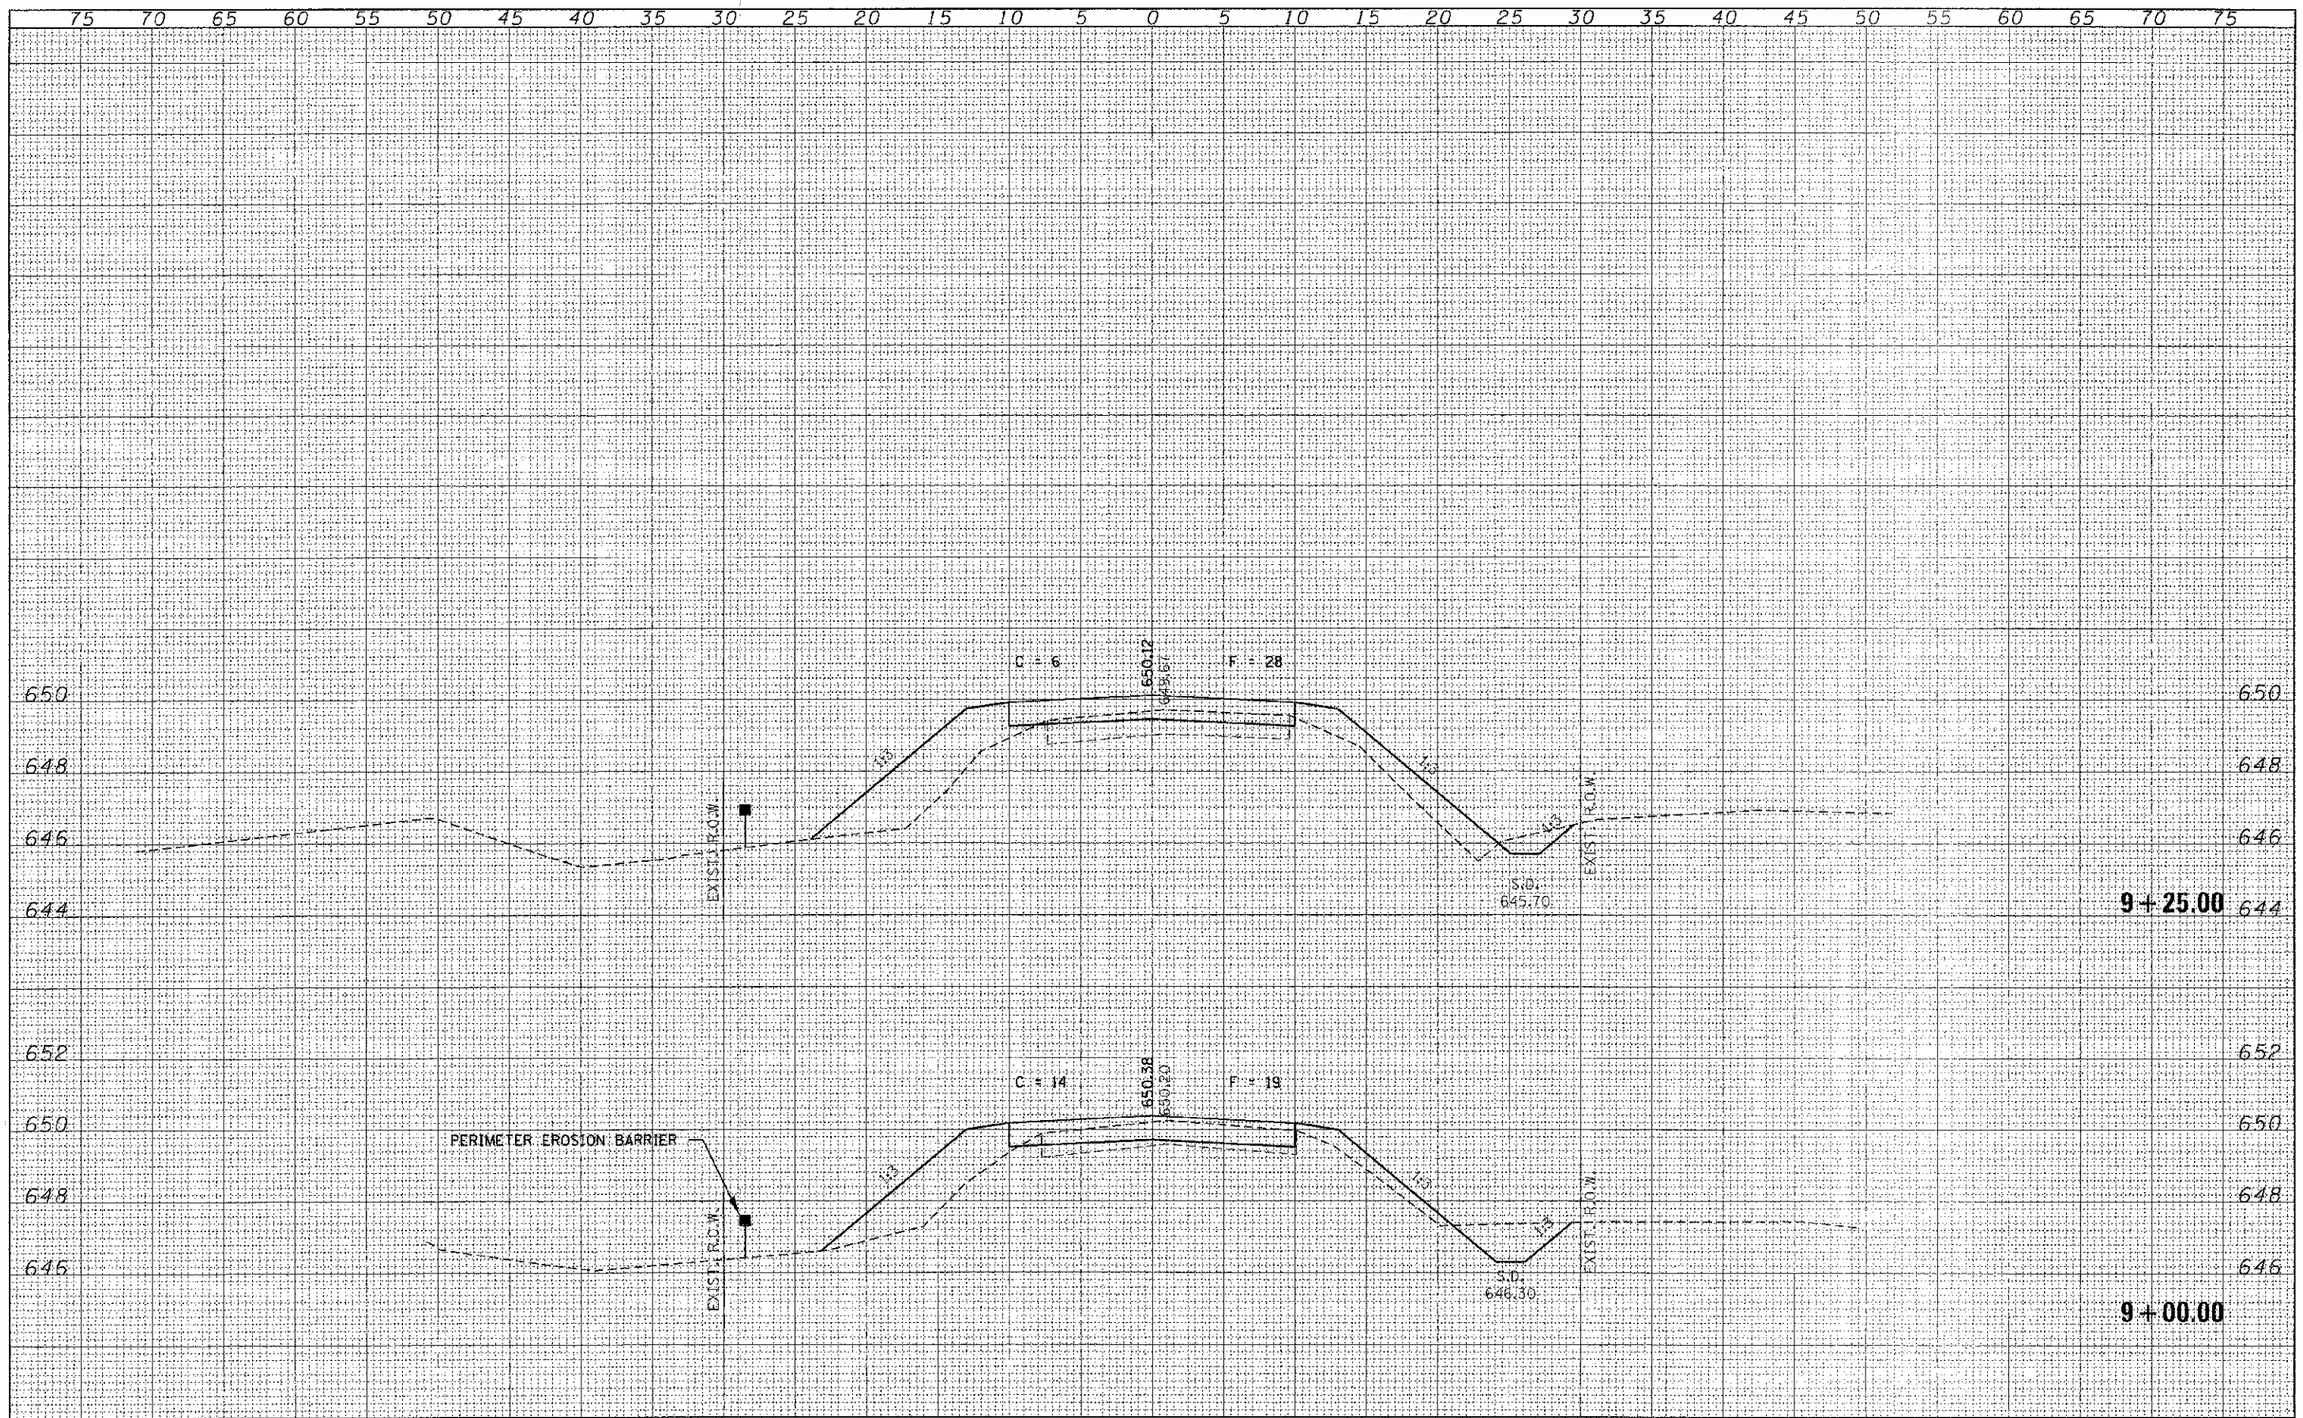

FILE NAME - 110246-sht-xs.dgn	USER NAME =	DESIGNED - J.W.F.	REVISED -
HAMPTON, LENZINI AND RENWICK, INC. 3055 STEVENSON DRIVE, SUITE 201 SPRINGFIELD, ILLINOIS 62703 ILLINOIS PROFESSIONAL DESIGN FIRM LS / PE / SE CORP. 184-000059		DRAWN - L.G.C.	REVISED -
	PLOT SCALE =	CHECKED - S.W.M.	REVISED -
	PLOT DATE = 12/26/2012	DATE - 12/26/12	REVISED -

STATE OF ILLINOIS
LIVINGSTON COUNTY HIGHWAY DEPARTMENT

STATION CROSS SECTIONS

SCALE: | SHEET NO. 2 OF 5 SHEETS | STA. 9+00.00 TO STA. 9+25.00

TR	SECTION	COUNTY	TOTAL SHEETS	SHEET NO.
29	11-16105-05-BR	LIVINGSTON	21	6
NEVADA ROAD DISTRICT		CONTRACT NO. 87536		
		ILLINOIS FED. AID PROJECT		