FINAL SURVEY	SURVEYED	BY:	DATE:
NOTE BOOK	PLOTTED		
NO.	TEMPLATE		
	AREAS		
	AREAS CHECKED		

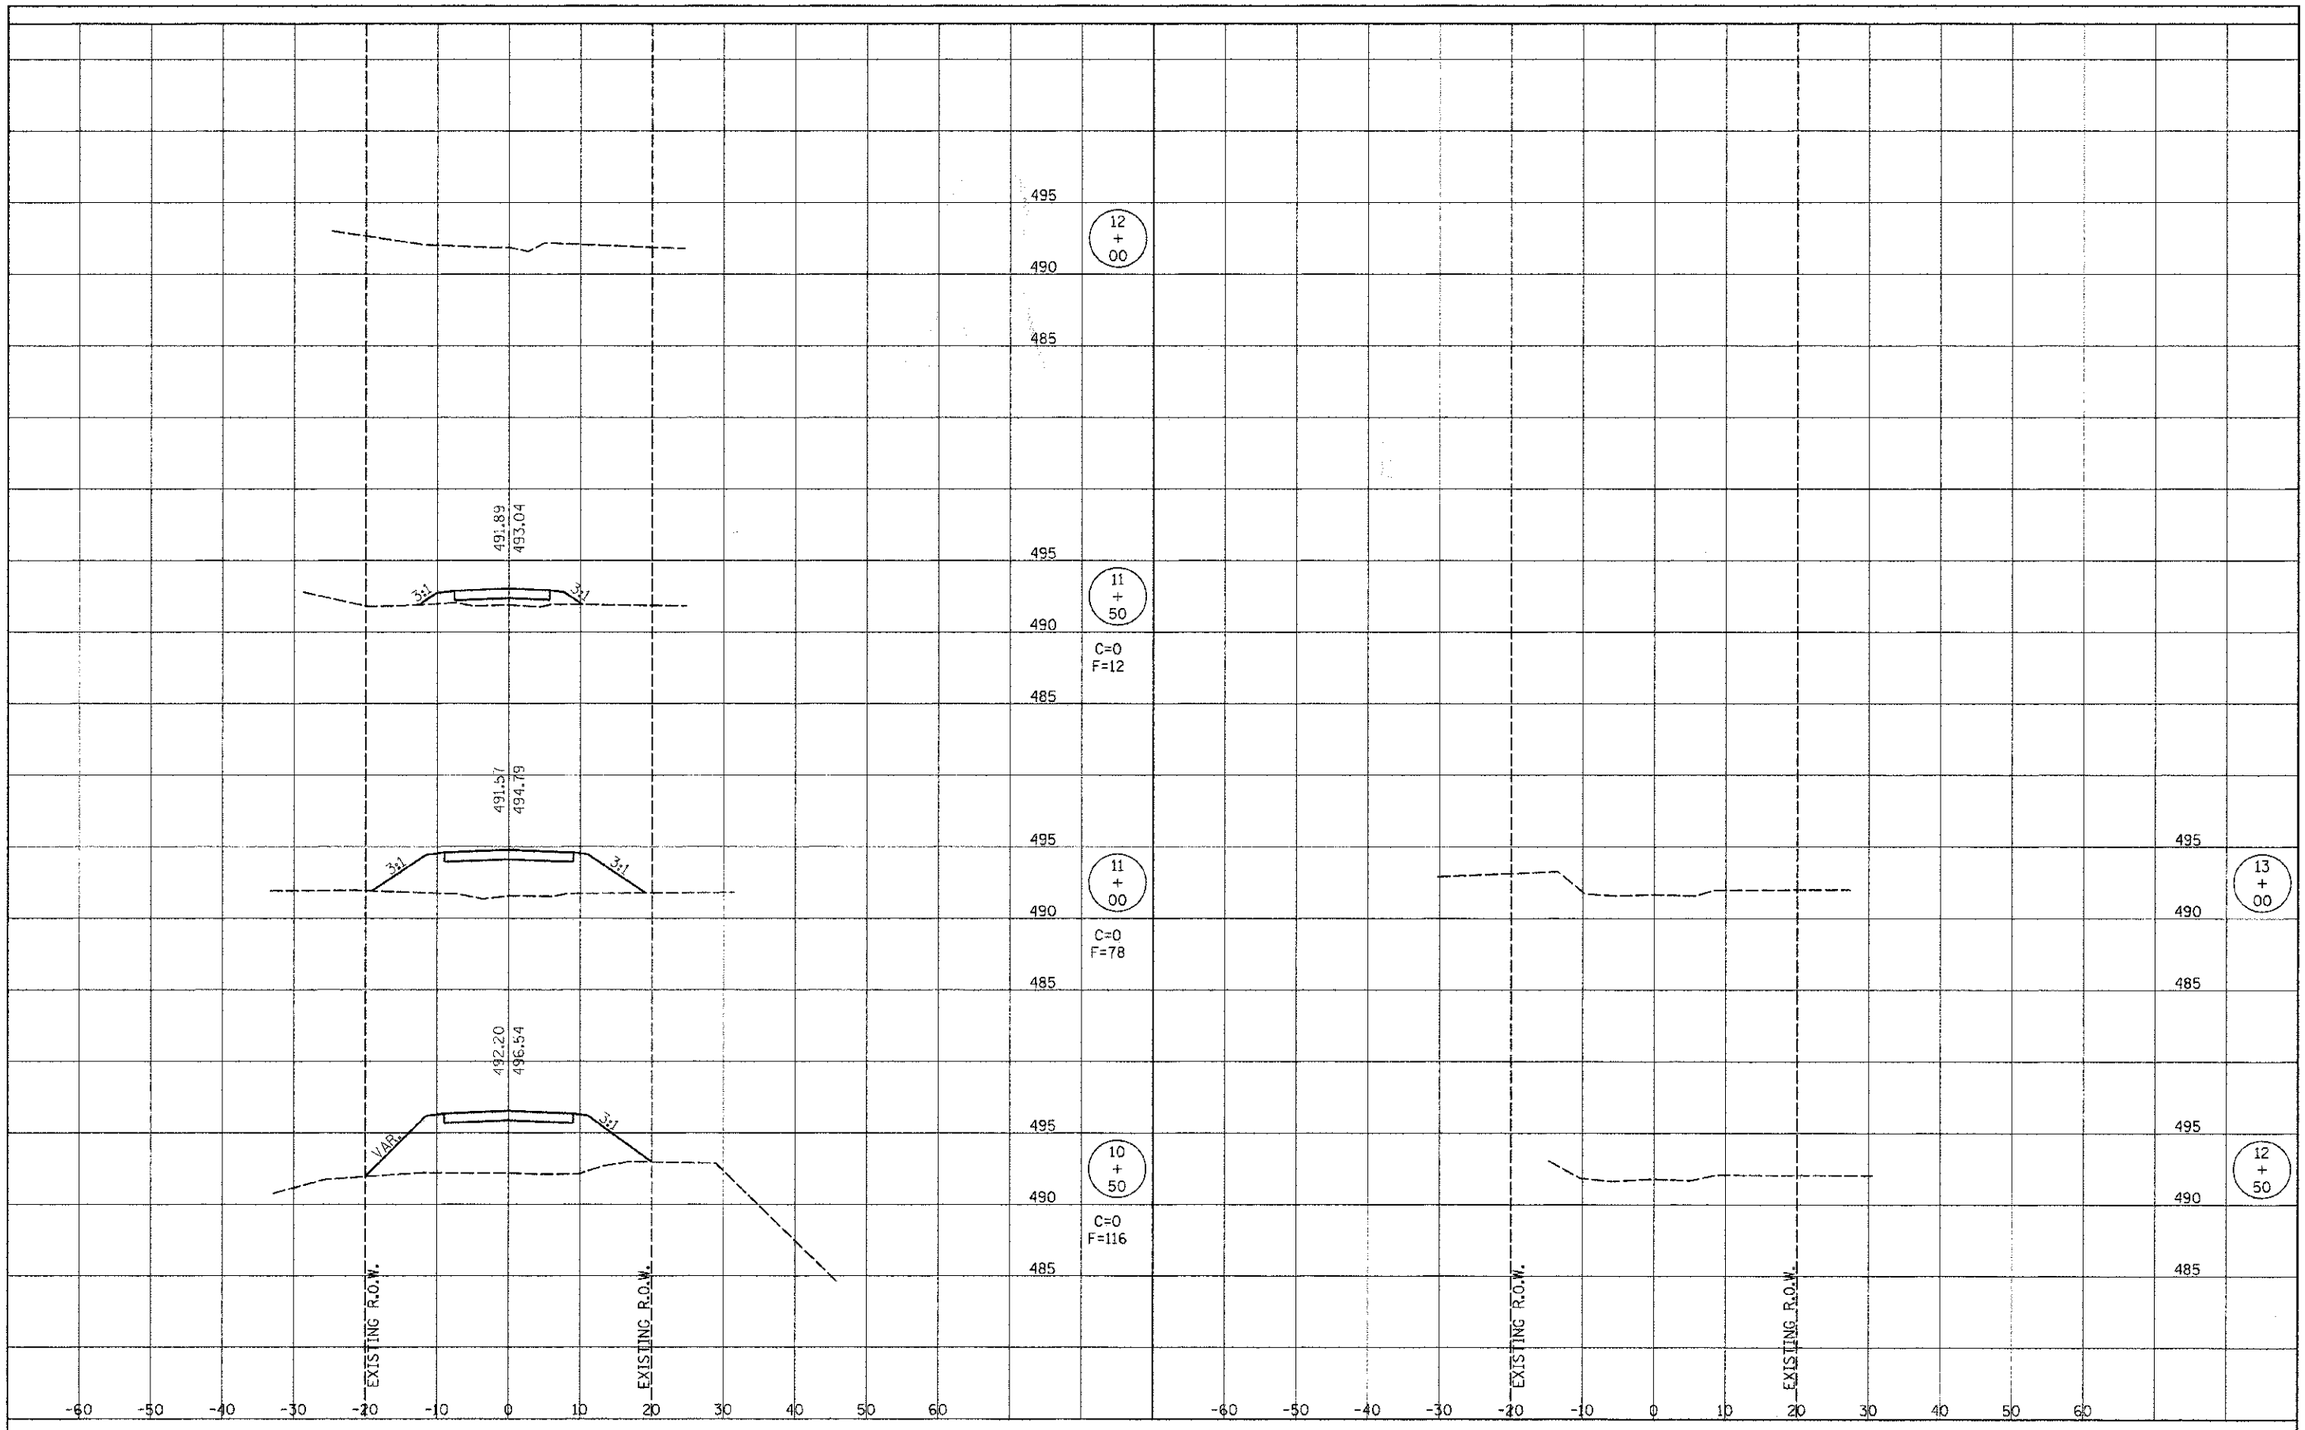

ORIGINAL SURVEY	SURVEYED	BY:	DATE:
NOTE BOOK	PLOTTED		
NO.	TEMPLATE		
	AREAS		
	AREAS CHECKED		

RHUTASEL and ASSOCIATES, INC.
CONSULTING ENGINEERS • LAND SURVEYORS
CENTRALIA, ILLINOIS FREEBURG, ILLINOIS
ILLINOIS DESIGN FIRM LICENSE NO. 184-000287

DESIGNED - BLT	REVISED -	
DRAWN - JN	REVISED -	
CHECKED - GLH	REVISED -	
DATE - 12/20/2012	REVISED -	

STATE OF ILLINOIS
DEPARTMENT OF TRANSPORTATION

CROSS SECTIONS OF ROADWAY
STRUCTURE NO. 026-3457
STA. 10+50 TO STA. 13+00

ROUTE	SECTION	COUNTY	TOTAL SHEETS	SHEET NO.
TR 221	11-13133-00-BR	FAYETTE	11	11
		CONTRACT NO. 95698		
RAAI JOB NO. 60912	ILLINOIS FED. AID PROJECT			