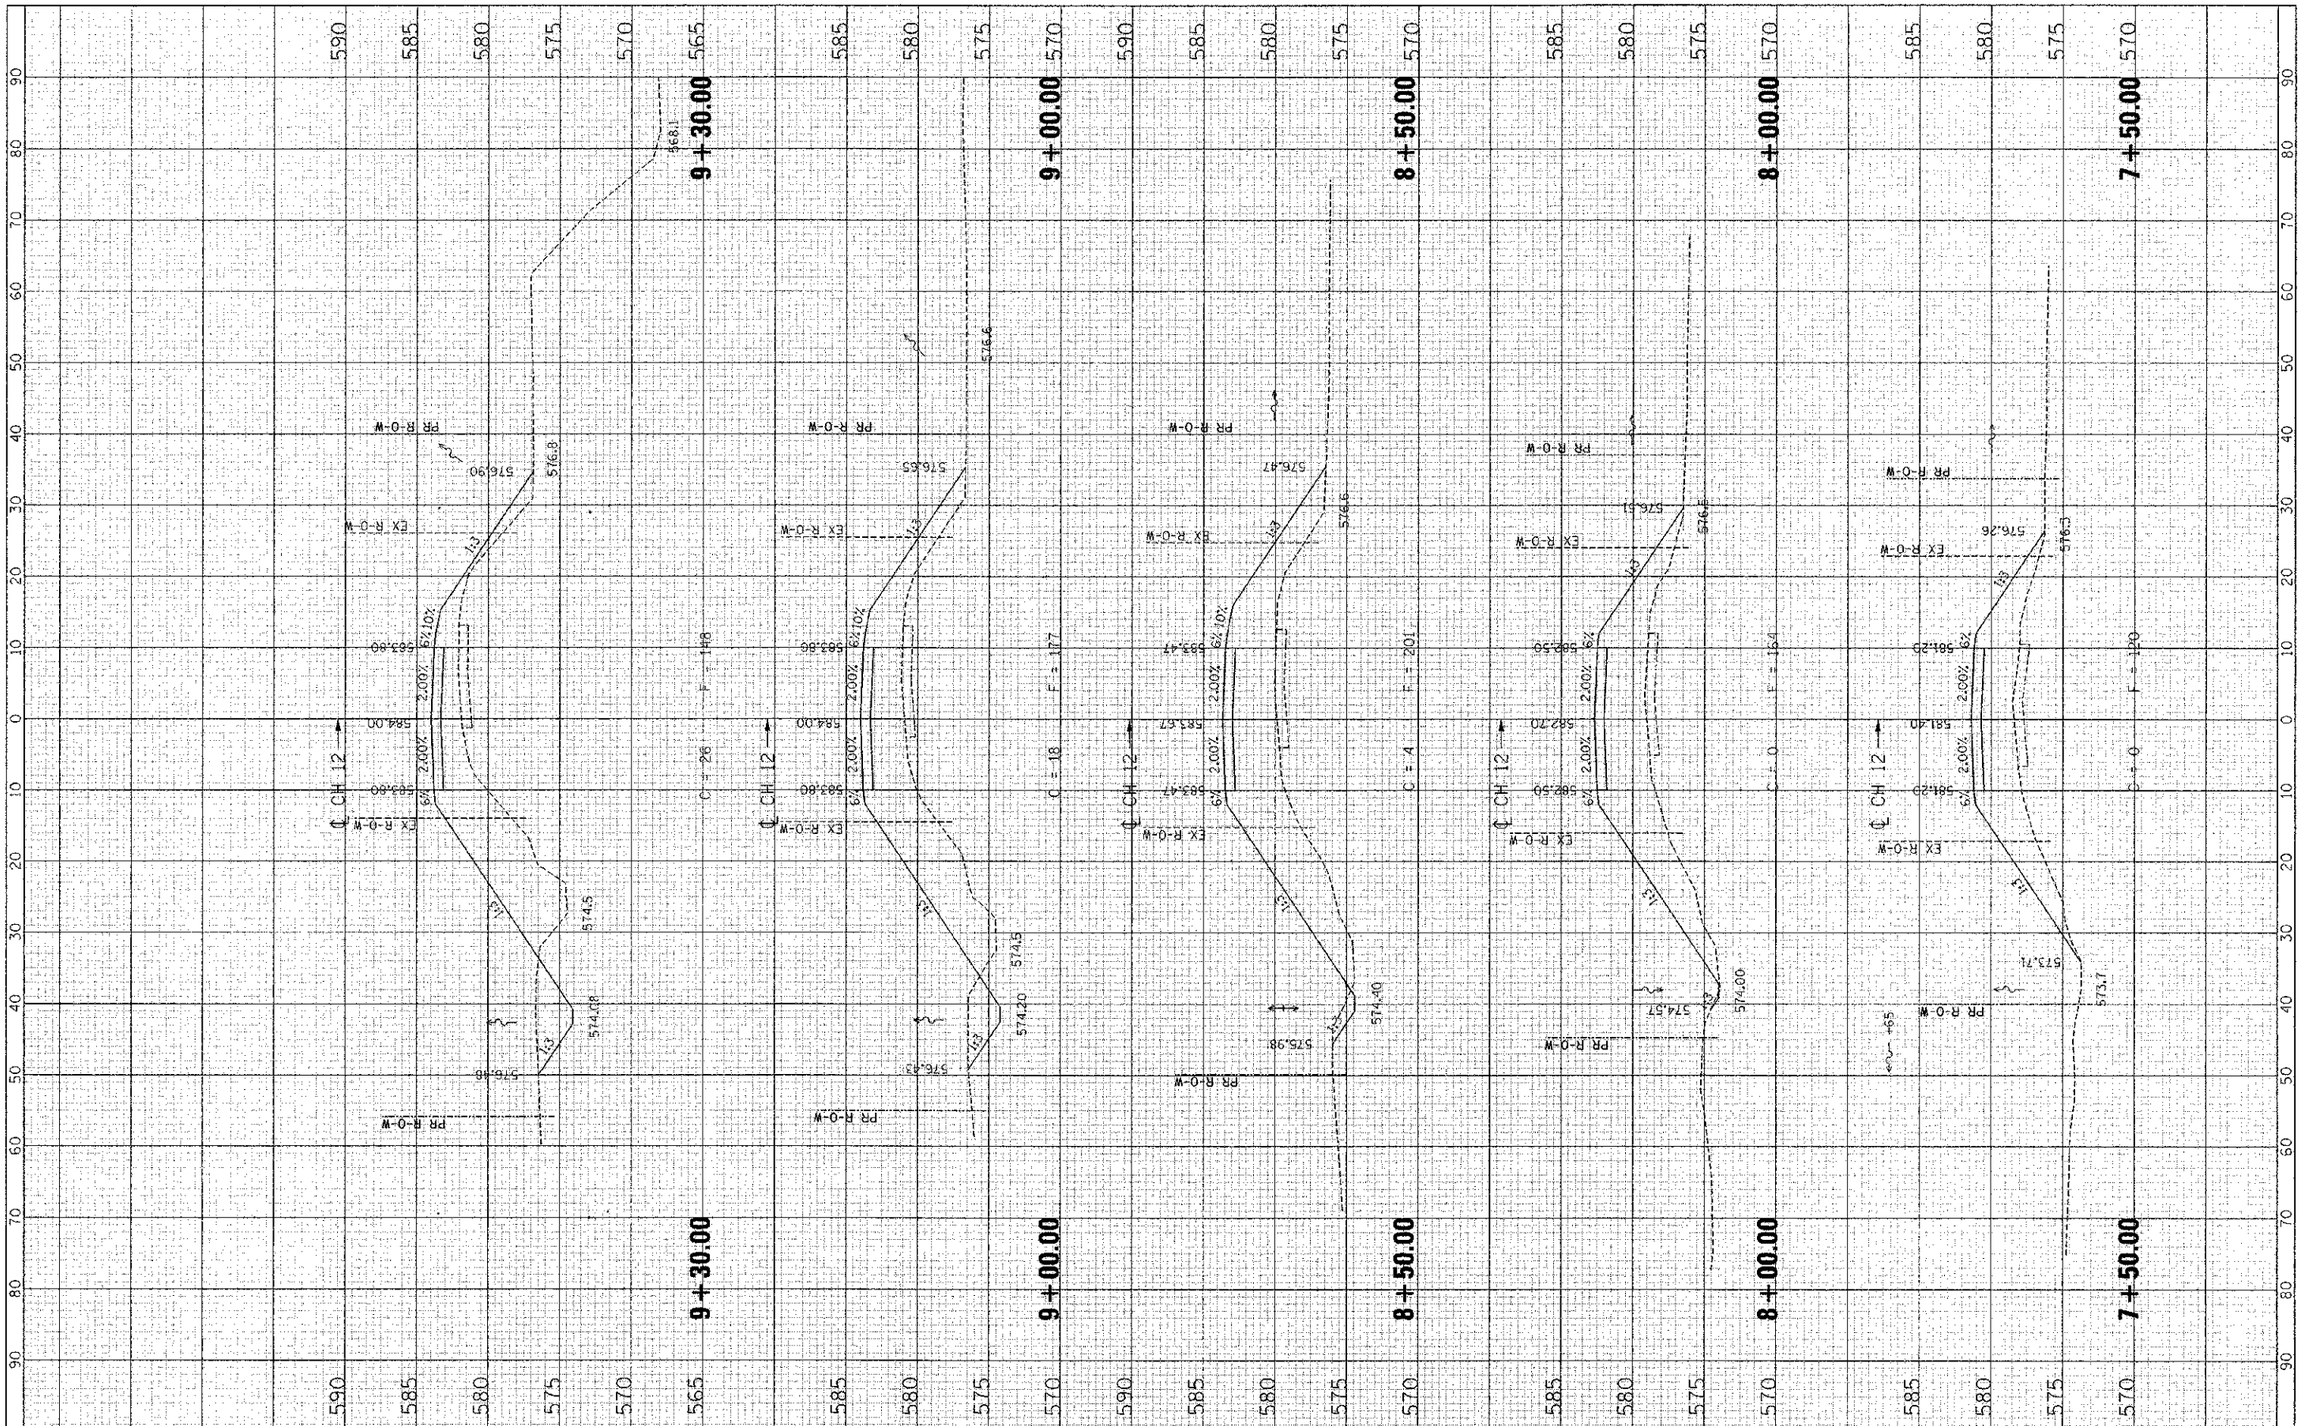

FILE NAME = G:\S09013\CADD Sheets\9013-XS_CH12.dgn	USER NAME = RickG	DESIGNED -	REVISED -
		DRAWN -	REVISED -
	PLOT SCALE = 10.0000 ' / in.	CHECKED -	REVISED -
	PLOT DATE = 1/2/2013	DATE -	REVISED -

STATE OF ILLINOIS
DEPARTMENT OF TRANSPORTATION

CROSS SECTIONS - CH 12

SCALE: | SHEET NO. OF SHEETS | STA. 7+50.00 TO STA. 9+30.00

C.H. RTE.	SECTION	COUNTY	TOTAL SHEETS	SHEET NO.
12	09-00000-00-BR	SHELBY	24	9

CONTRACT No. 95700

ILLINOIS FED. AID PROJECT