CONTRACT NO. 60B68

F.A. RTE.	SECTION	COUNTY	TOTAL SHEETS	SHEET NO.
1602	*	Cook	38	14
STA.		TO STA.		
FED. ROAD DIST NO. 7	ILLINOIS	FED. AID PROJECT		

*0405-1 & 0506-21 RS-1

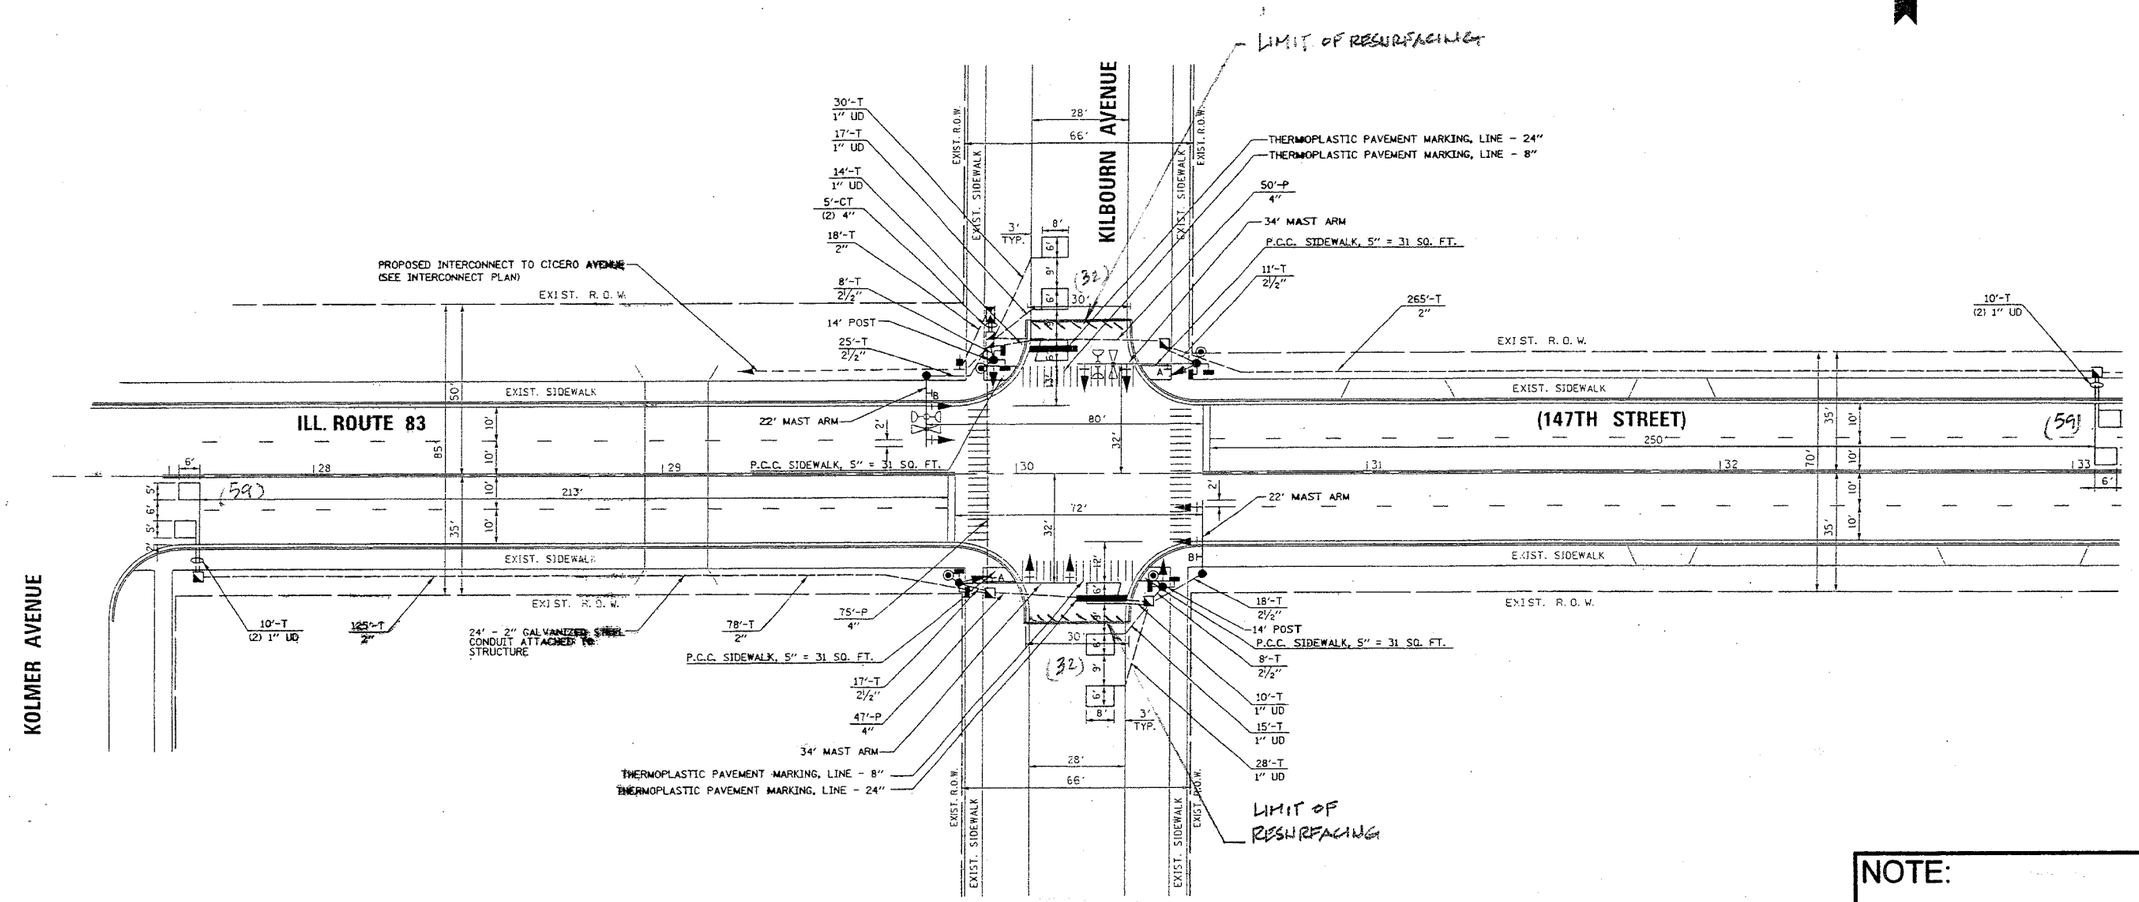

REPLACE ALL DETECTOR LOOPS AS SHOWN

(WITHIN THE RESURFACING LIMITS)

CODE NO.	QUANTITY	UNIT	ITEM
86600600	182	Foot	Detector Loop Replacement

NOTE:

THIS PLAN IS FOR THE PURPOSE OF REPLACING THE DETECTOR LOOPS ONLY. ALL OTHER INFORMATION SHOWN IS NOT RELATED AND WILL BE DISREGARDED.

REVISIONS	
NAME	DATE

ILLINOIS DEPARTMENT OF TRANSPORTATION

DETECTOR LOOP REPLACEMENT

ILLINOIS ROUTE 83 @ KILBOURN AVENUE

SCALE: NONE

DATE: OCT. 2006

DRAWN BY: J.H.E.
DESIGNED BY: J.H.E.
CHECKED BY: D.A.D.