F.A.P. RTE.	SECTION	COUNTY	TOTAL SHEETS	SHEET NO.
343	*	COOK	283	26
STA. 9+713.000		TO STA. 10+151.000		
FED. ROAD DIST. NO. 1	ILLINOIS	FED. AID PROJECT		
* 70D-Y-B-R & 70HB-R-1				62897

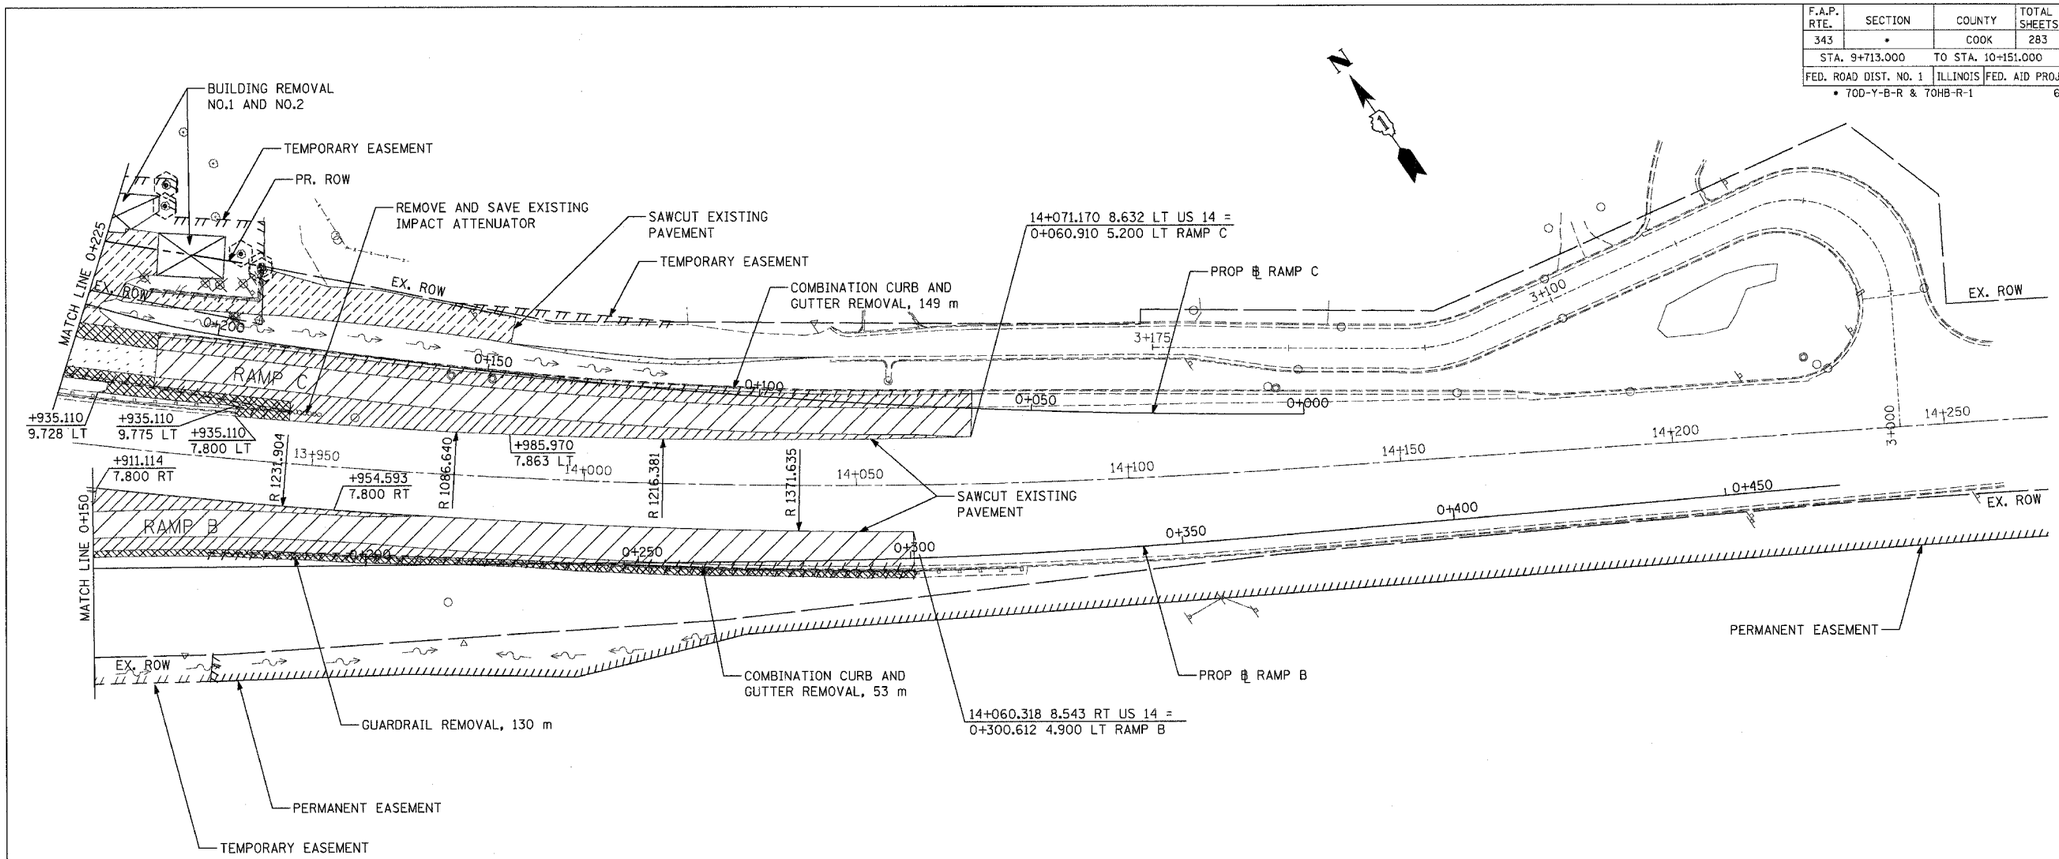

REMOVAL LEGEND

- CONCRETE PAVEMENT REMOVAL
- CONCRETE SHOULDER REMOVAL
- CONCRETE MEDIAN REMOVAL
- BITUMINOUS PAVEMENT REMOVAL
- BITUMINOUS SHOULDER REMOVAL
- BITUMINOUS DRIVEWAY REMOVAL
- ITEM TO BE REMOVED
- ITEM TO BE REMOVED
- TREE TRUNK PROTECTION

NOTES:

1. ALL DIMENSIONS ARE IN METERS (m) UNLESS OTHERWISE NOTED.
2. SEE DRAINAGE PLANS FOR EXISTING PIPE, CULVERT, AND STRUCTURE REMOVALS.

0 5 10 25
SCALE IN METERS

REVISIONS	
NAME	DATE

ILLINOIS DEPARTMENT OF TRANSPORTATION
ILLINOIS ROUTE 68

EXISTING PLAN & REMOVALS - 4
ILLINOIS ROUTE 68
STA. 13+900 TO STA. 14+270 US 14

SCALE 1:500 DRAWN BY GRH
DATE OCTOBER, 2006 CHECKED BY PK

...\sht\Sheet1\Rte68rm04.dgn 10/12/2006 2:25:00 PM