F.A.P. RTE.	SECTION	COUNTY	TOTAL SHEETS	SHEET NO.
343	•	COOK	283	34
STA. 9+713.000		TO STA. 10+151.000		
FED. ROAD DIST. NO. 1		ILLINOIS	FED. AID PROJECT	

• 70D-Y-B-R & 70HB-R-1 62897

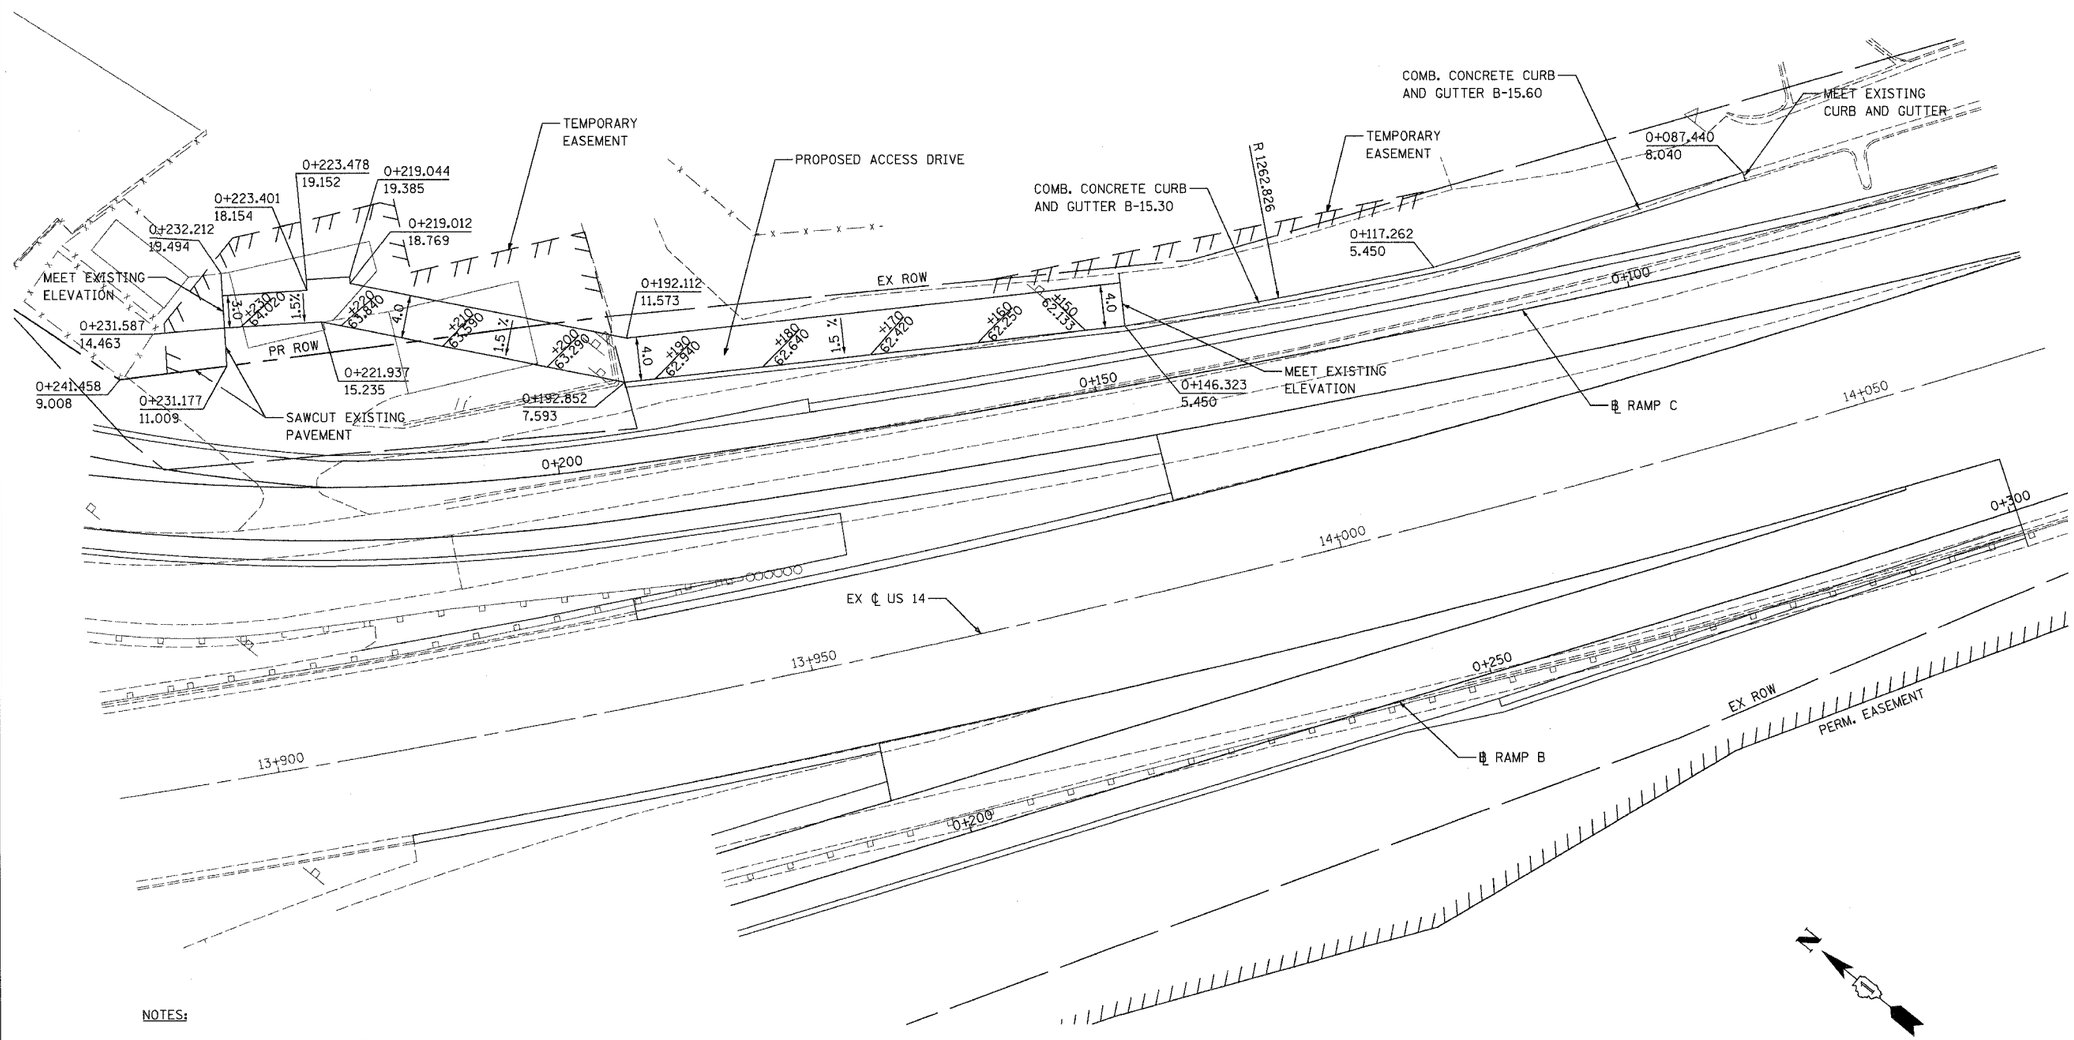

NOTES:

1. ALL DIMENSIONS ARE IN METERS (m) UNLESS OTHERWISE SHOWN
2. ALL ELEVATIONS ARE 200 m ABOVE THOSE SHOWN
3. SHOWN STATIONS AND OFFSETS ARE FROM RAMP C BASELINE
4. PROPOSED ACCESS DRIVE PAVEMENT IS BITUMINOUS CONCRETE SURFACE, SUPERPAVE, MIX "D", N70, 50 mm OVER BIT. BASE COURSE, SUPERPAVE, 200 mm
5. FOR RAMP C INFORMATION SEE PLAN AND PROFILE PLANS.

REVISIONS	
NAME	DATE

ILLINOIS DEPARTMENT OF TRANSPORTATION
ILLINOIS ROUTE 68

ACCESS DRIVE

SCALE 1:250 DRAWN BY GRH
DATE OCTOBER, 2006 CHECKED BY PK

10/13/2006 08:36:03 AM