F.A.P. RTE.	SECTION	COUNTY	TOTAL SHEETS	SHEET NO.
343	*	COOK	283	42
STA. 9+713.000		TO STA. 10+151.000		
FED. ROAD DIST. NO. 1		ILLINOIS	FED. AID PROJECT	
* 70D-Y-B-R & 70HB-R-1				62897

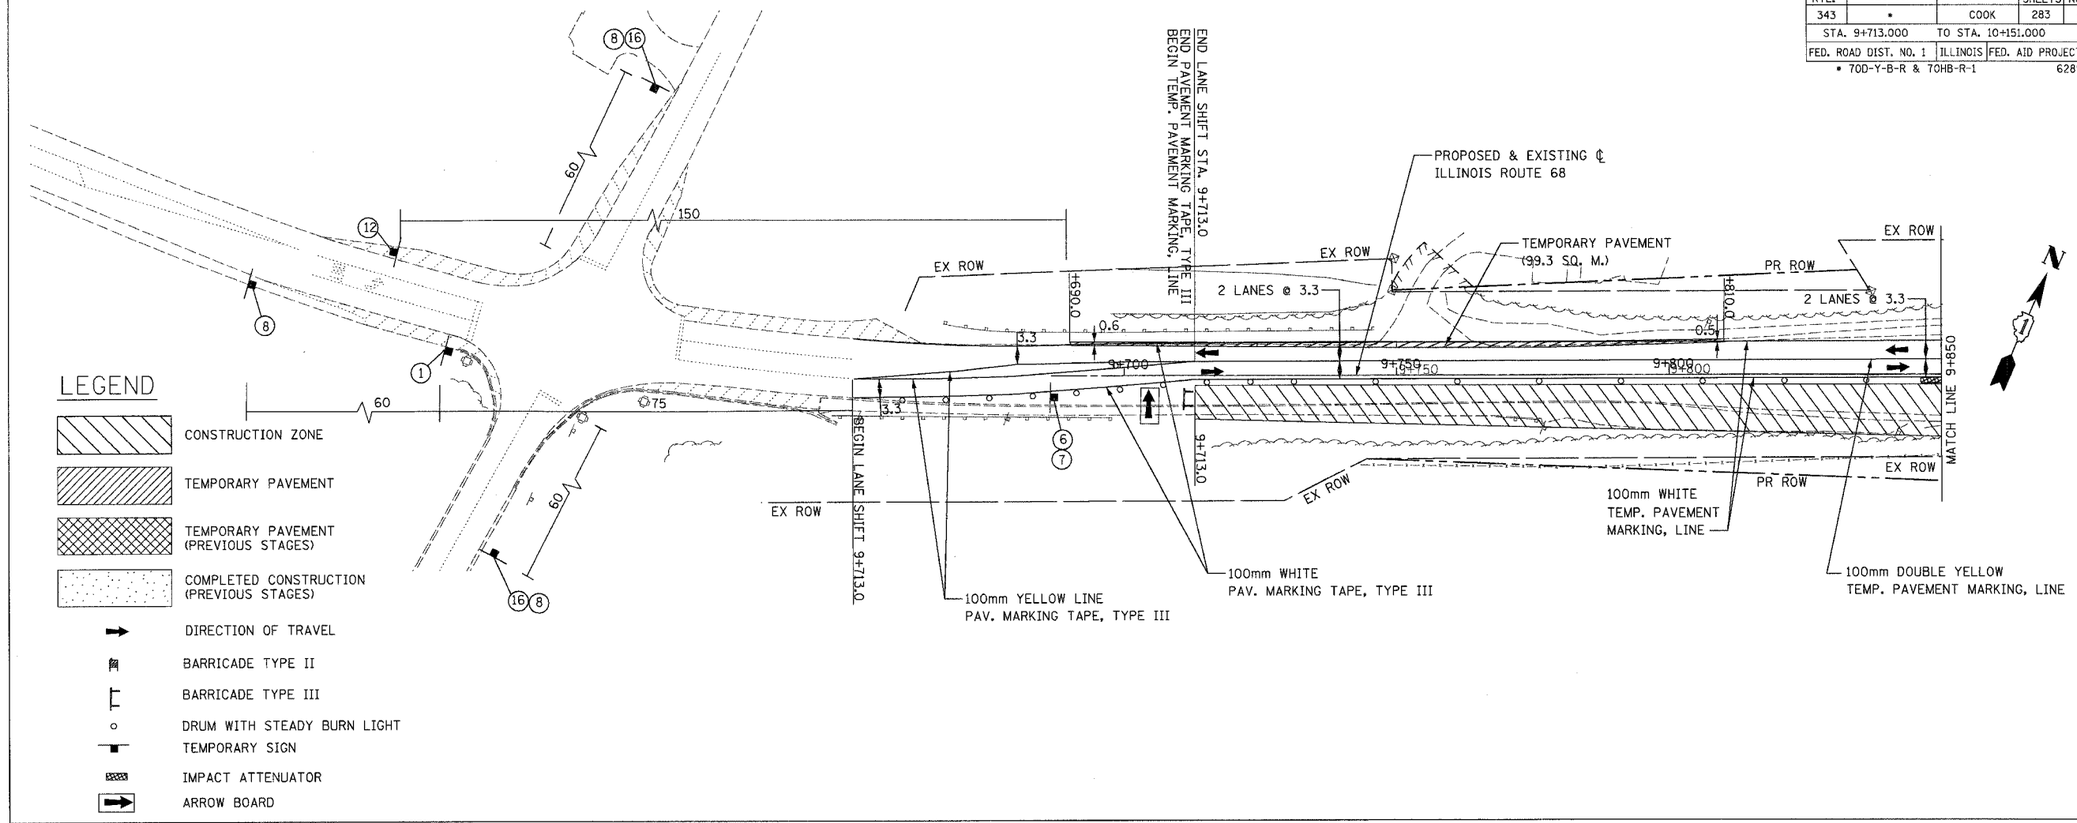

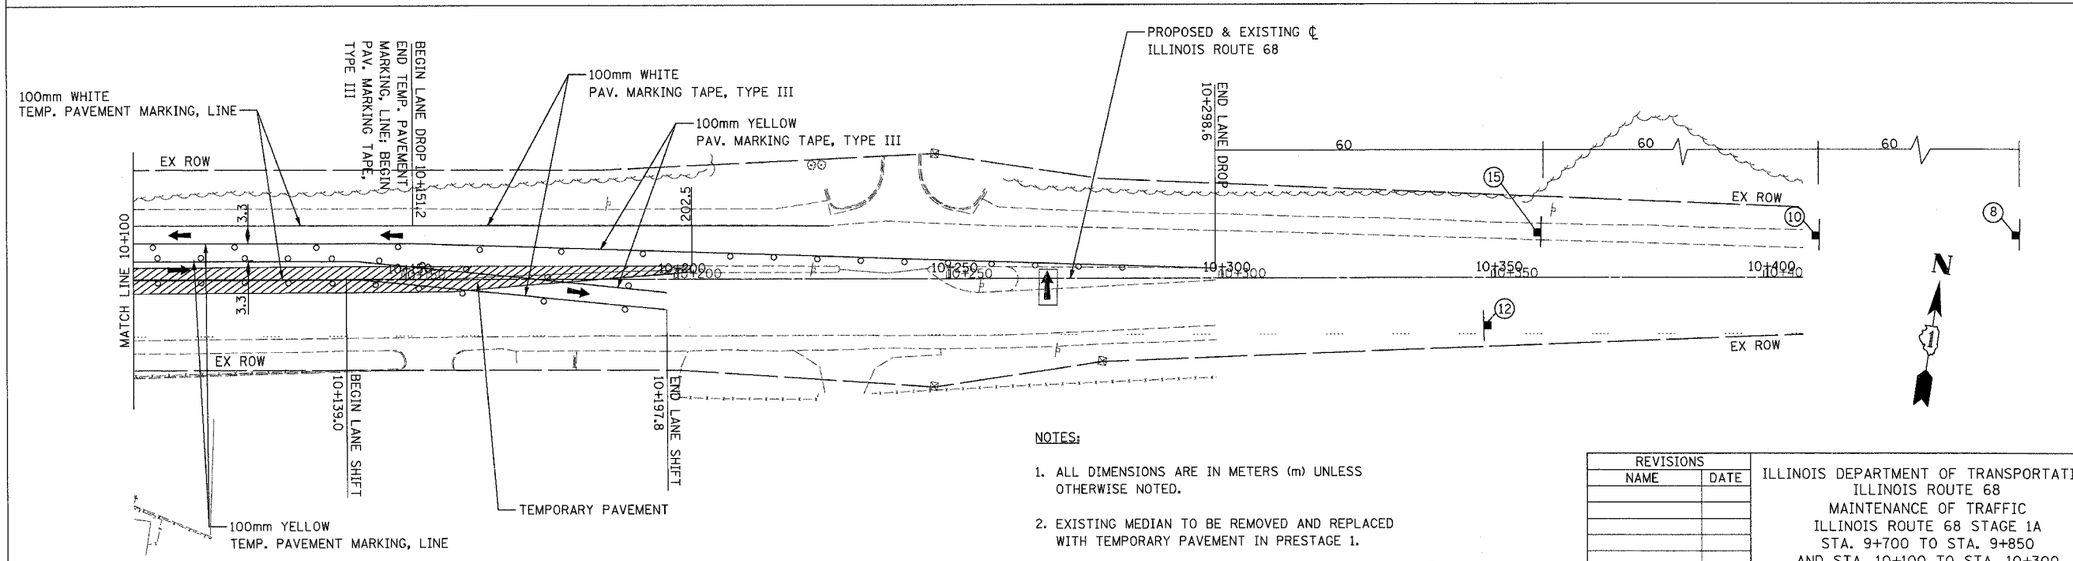

NOTES:

1. ALL DIMENSIONS ARE IN METERS (m) UNLESS OTHERWISE NOTED.
2. EXISTING MEDIAN TO BE REMOVED AND REPLACED WITH TEMPORARY PAVEMENT IN PRESTAGE 1.
3. SEE MAINTENANCE OF TRAFFIC SIGN DETAILS SHEET FOR SIGN DETAILS.

0 5 10 25
SCALE IN METERS

REVISIONS	
NAME	DATE

ILLINOIS DEPARTMENT OF TRANSPORTATION
ILLINOIS ROUTE 68
MAINTENANCE OF TRAFFIC
ILLINOIS ROUTE 68 STAGE 1A
STA. 9+700 TO STA. 9+850
AND STA. 10+100 TO STA. 10+300

SCALE 1:500 DRAWN BY RDT
DATE OCTOBER, 2006 CHECKED BY PK

...\dts\sheets\d54m01a_32.dgn 10/13/2006 2:35:16 PM