F.A.P. RTE.	SECTION	COUNTY	TOTAL SHEETS	SHEET NO.
343	*	COOK	283	83
STA. 9+713.000		TO STA. 10+151.000		
FED. ROAD DIST. NO. 1	ILLINOIS	FED. AID PROJECT		
70D-Y-B-R & 70HB-R-1				62897

PLAN	BY	DATE
SURVEYED		
PLOTTED		
ALIGNMENT CHECKED		
GRADES CHECKED		
CADD FILE NAME		
NOTE BOOK		
NO.		

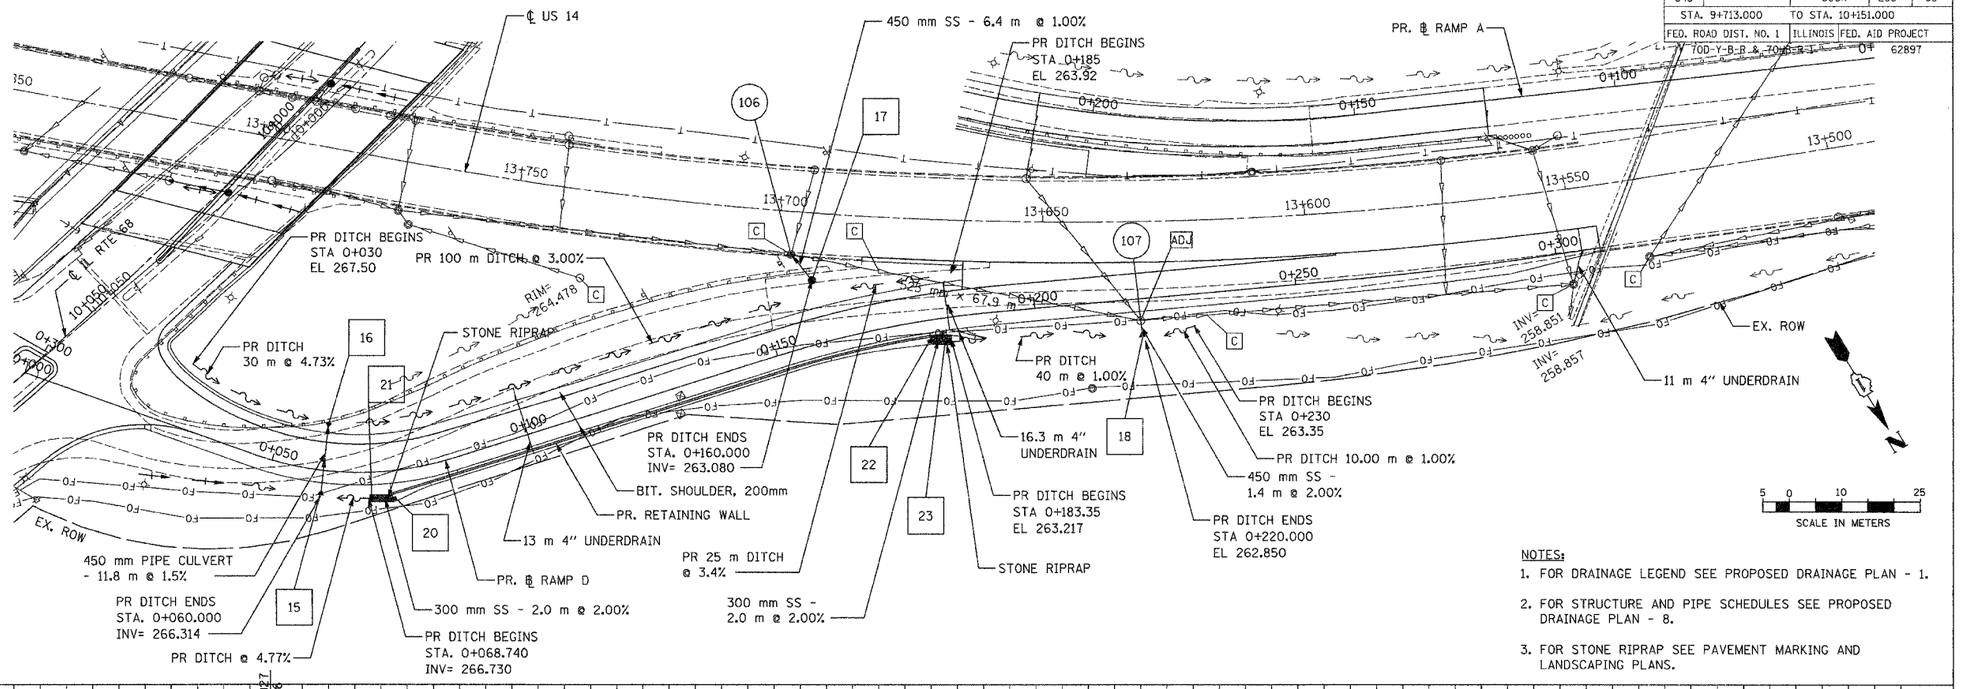

NOTES:

1. FOR DRAINAGE LEGEND SEE PROPOSED DRAINAGE PLAN - 1.
2. FOR STRUCTURE AND PIPE SCHEDULES SEE PROPOSED DRAINAGE PLAN - 8.
3. FOR STONE RIPRAP SEE PAVEMENT MARKING AND LANDSCAPING PLANS.

PROFILE	BY	DATE
SURVEYED		
PLOTTED		
GRADES CHECKED		
ALIGNMENT VERIFIED		
NOTE BOOK		
NO.		
STRUCTURE NOTATIONS CHKD		

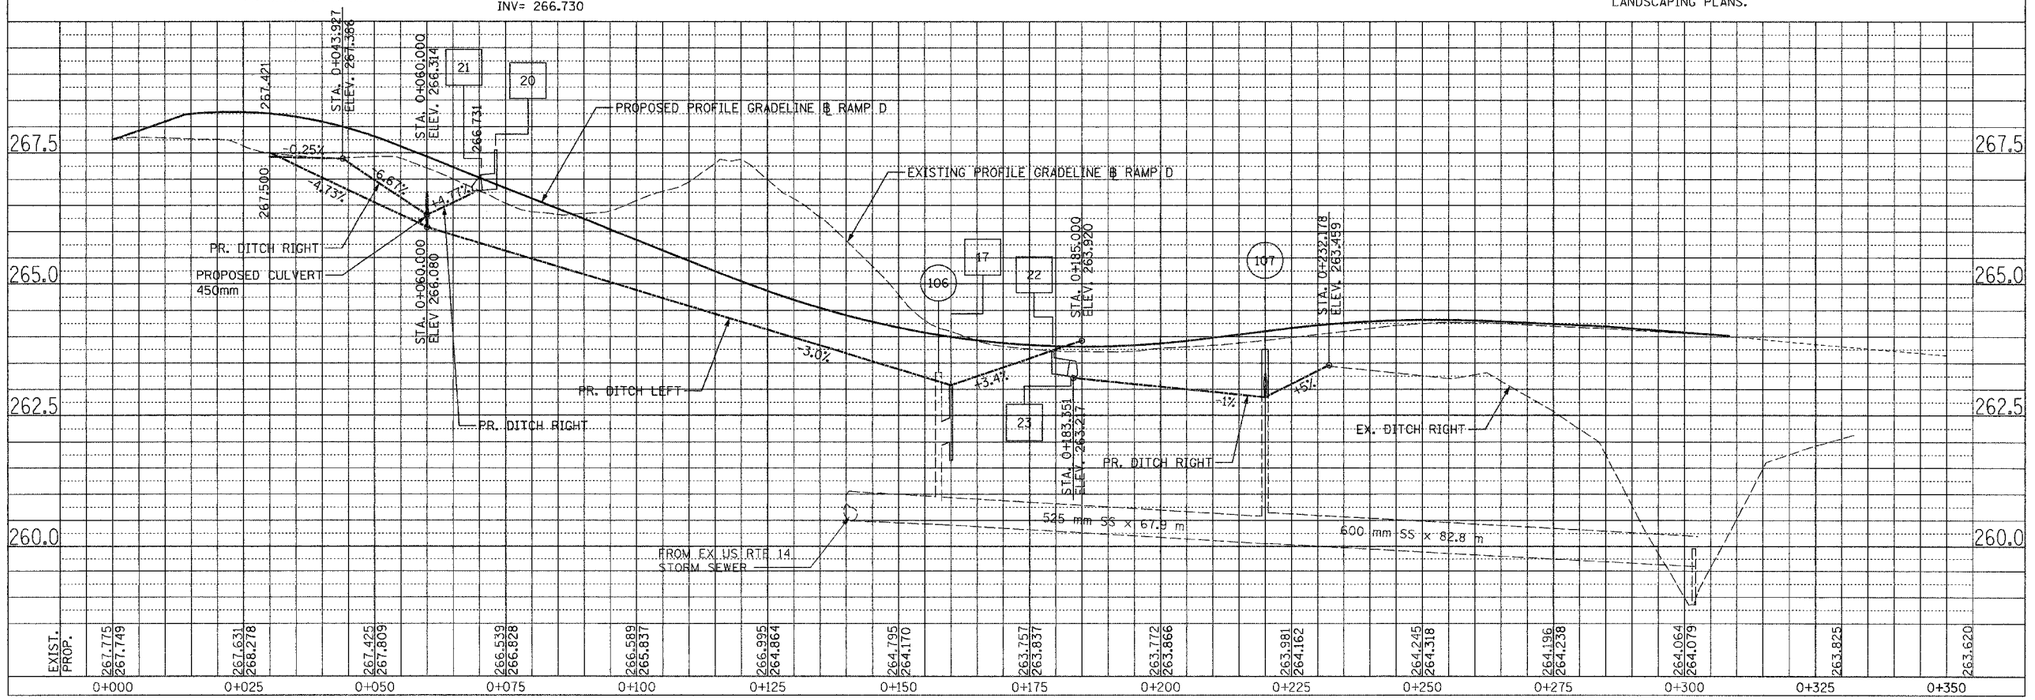

SCALE: H= 1:500, V=1:50

RAMP D-PROPOSED DRAINAGE PLAN - 7

C:\ENV\Sheets\1-DPlan-Ramp-D.dgn 11/28/2006 1:47:36 PM