F.A.P. RTE.	SECTION	COUNTY	TOTAL SHEETS	SHEET NO.
343	*	COOK	283	91
STA. 9+713.000		TO STA. 10+151.000		
FED. ROAD DIST. NO. 1	ILLINOIS	FED. AID PROJECT		

* 70D-Y-B-R & 70HB-R-1 62897

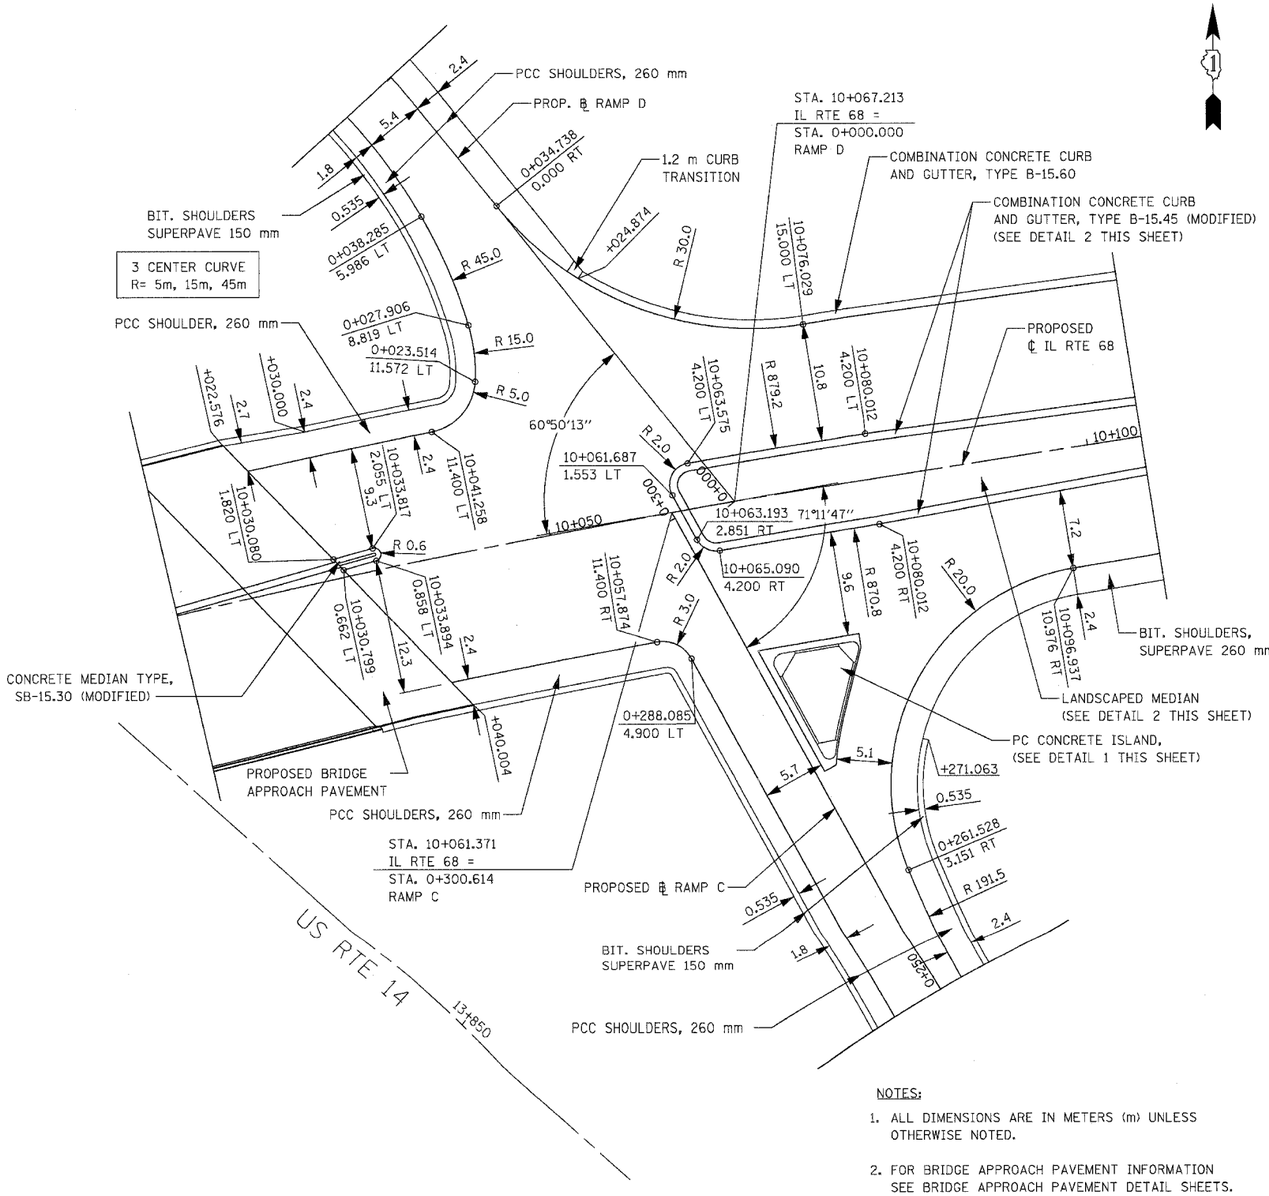

NOTES:

1. ALL DIMENSIONS ARE IN METERS (m) UNLESS OTHERWISE NOTED.
2. FOR BRIDGE APPROACH PAVEMENT INFORMATION SEE BRIDGE APPROACH PAVEMENT DETAIL SHEETS.
3. FOR MORE PC CONCRETE ISLAND AND MEDIAN INFORMATION SEE STANDARD 606301.

0 2.5 5 12.5
SCALE IN METERS

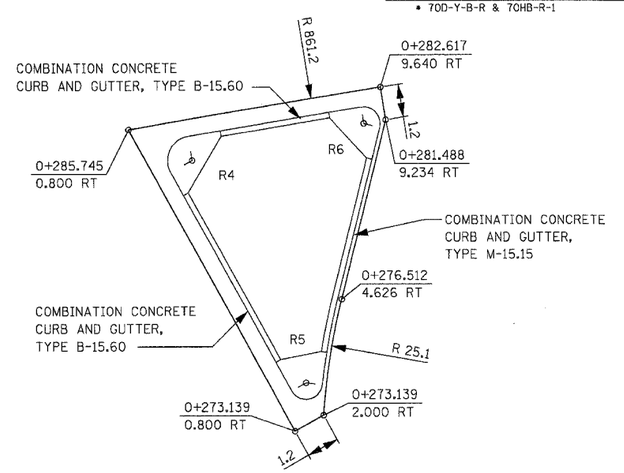

STATION OFFSET DATA FOR ISLAND RADII

DESCRIPTION	IL RTE 68		
	STATION	OFFSET	RAIDUS
R4	0+283.632	2.300 RT	0.9
R5	0+274.471	2.000 RT	0.6
R6	0+281.763	8.467 RT	0.6

DETAIL 1 SCALE 1:100

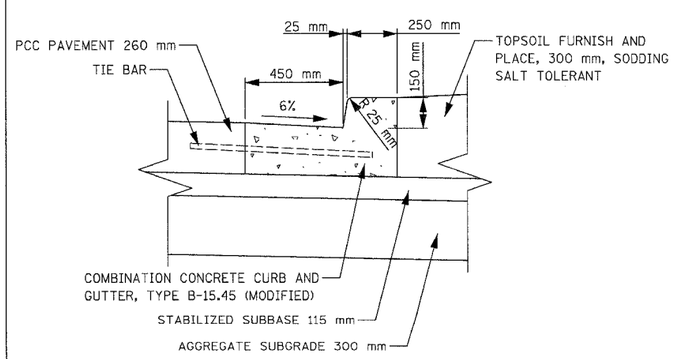

NOTE:

1. ADDITIONAL MEDIAN FILL SHALL BE INCIDENTAL TO FURNISHED EXCAVATION.

DETAIL 2 SCALE NTS

REVISIONS	
NAME	DATE

ILLINOIS DEPARTMENT OF TRANSPORTATION
ILLINOIS ROUTE 68

INTERSECTION LAYOUT
DETAILS - 2

SCALE 1:250 DRAWN BY GRH
DATE OCTOBER, 2006 CHECKED BY PK

...\c1\v5mesta\e56c1e102.dgn 10/15/2006 2:35:19 PM