F.A.P. RTE.	SECTION	COUNTY	TOTAL SHEETS	SHEET NO.
343	*	COOK	283	225
STA. 9+713.000		TO STA. 10+151.000		
FED. ROAD DIST. NO. 1		ILLINOIS	FED. AID PROJECT	

* 70D-Y-B-R & 70HB-R-1 62897

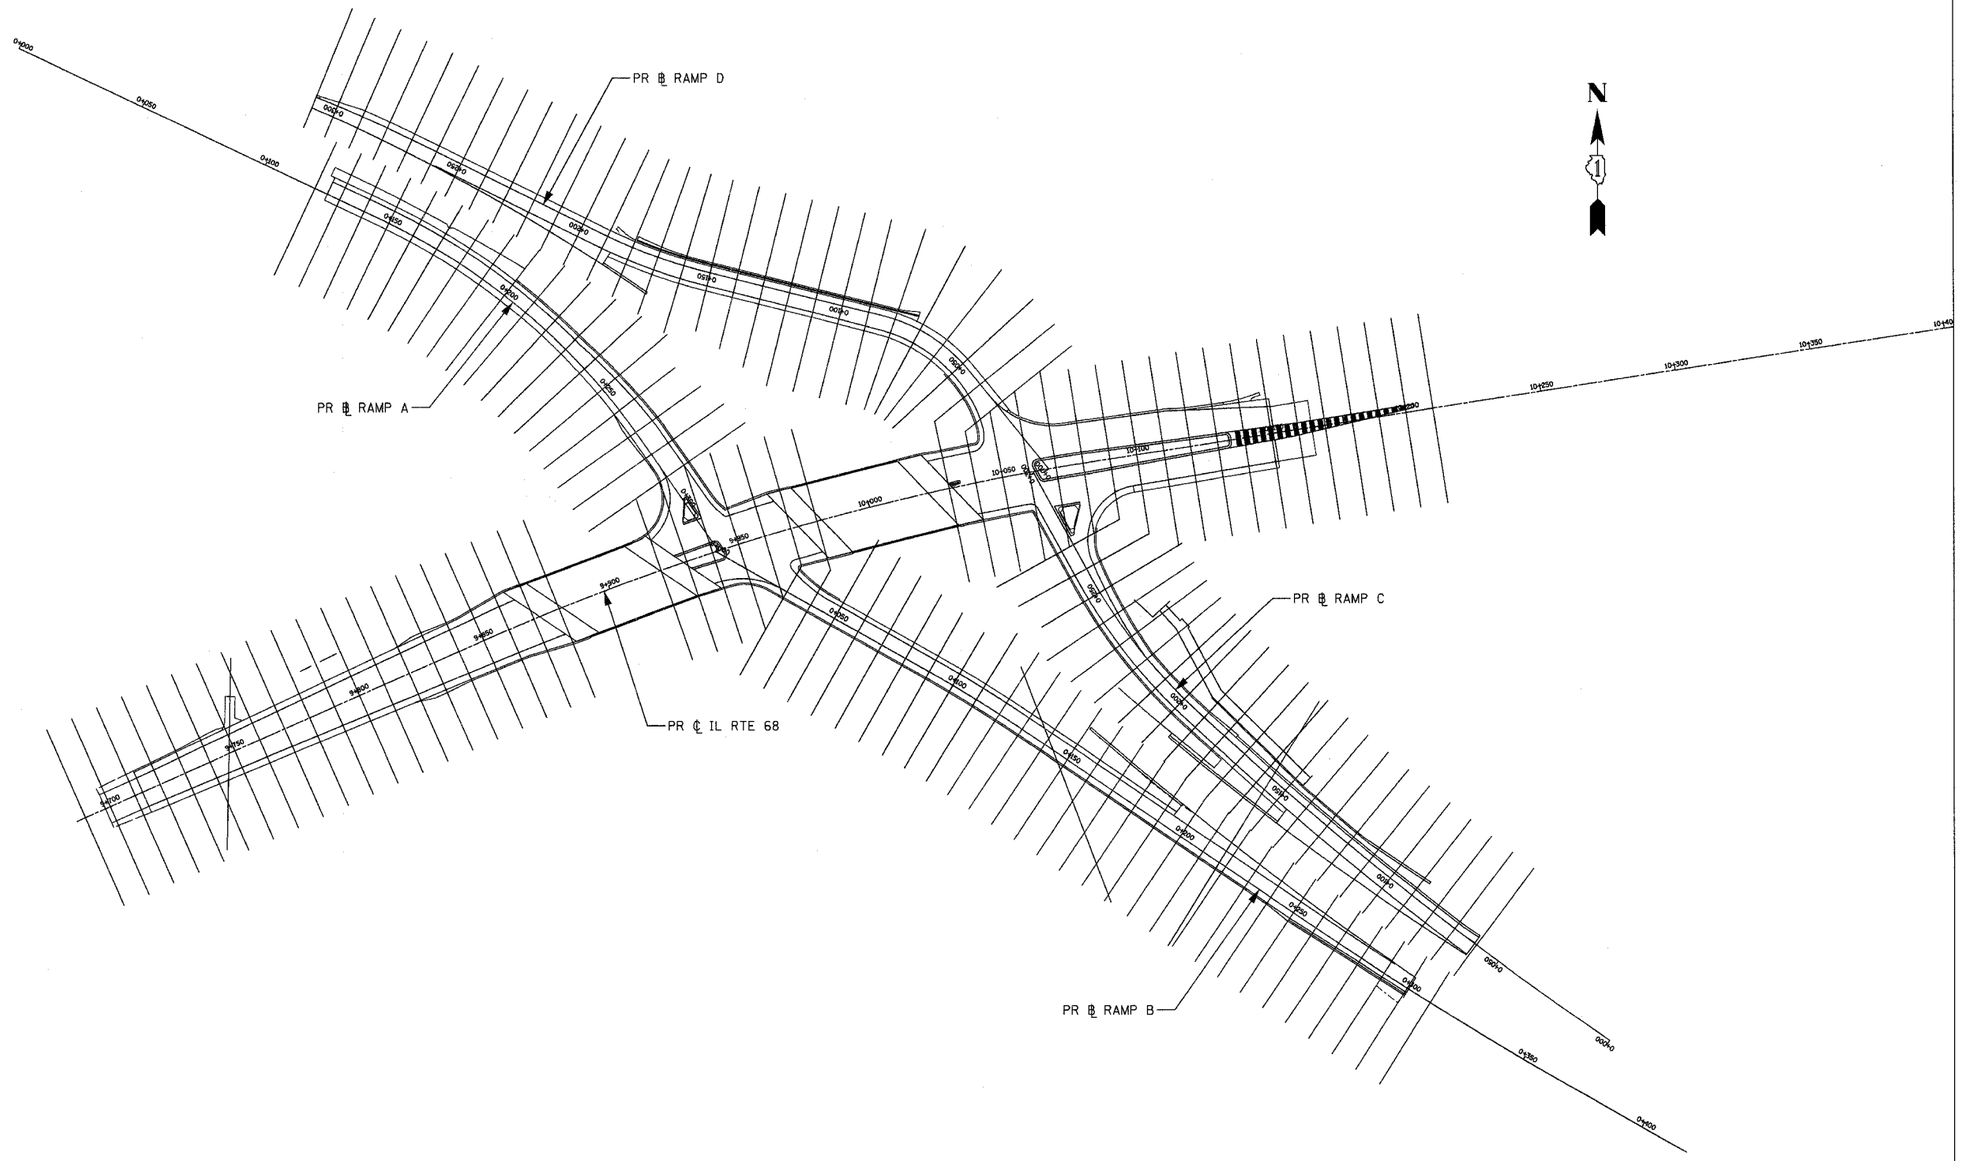

REVISIONS	
NAME	DATE

ILLINOIS DEPARTMENT OF TRANSPORTATION
ILLINOIS ROUTE 68

CROSS SECTIONS KEY PLAN

SCALE 1:1000 DRAWN BY GRH
DATE OCTOBER, 2006 CHECKED BY PK