F.A.P. RTE.	SECTION	COUNTY	TOTAL SHEETS	SHEET NO.
343	•	COOK	283	230
STA.		TO STA.		
FED. ROAD DIST. NO.		ILLINOIS	FED. AID PROJECT	
• 700-Y-B-R & 70HB-R-1				62897

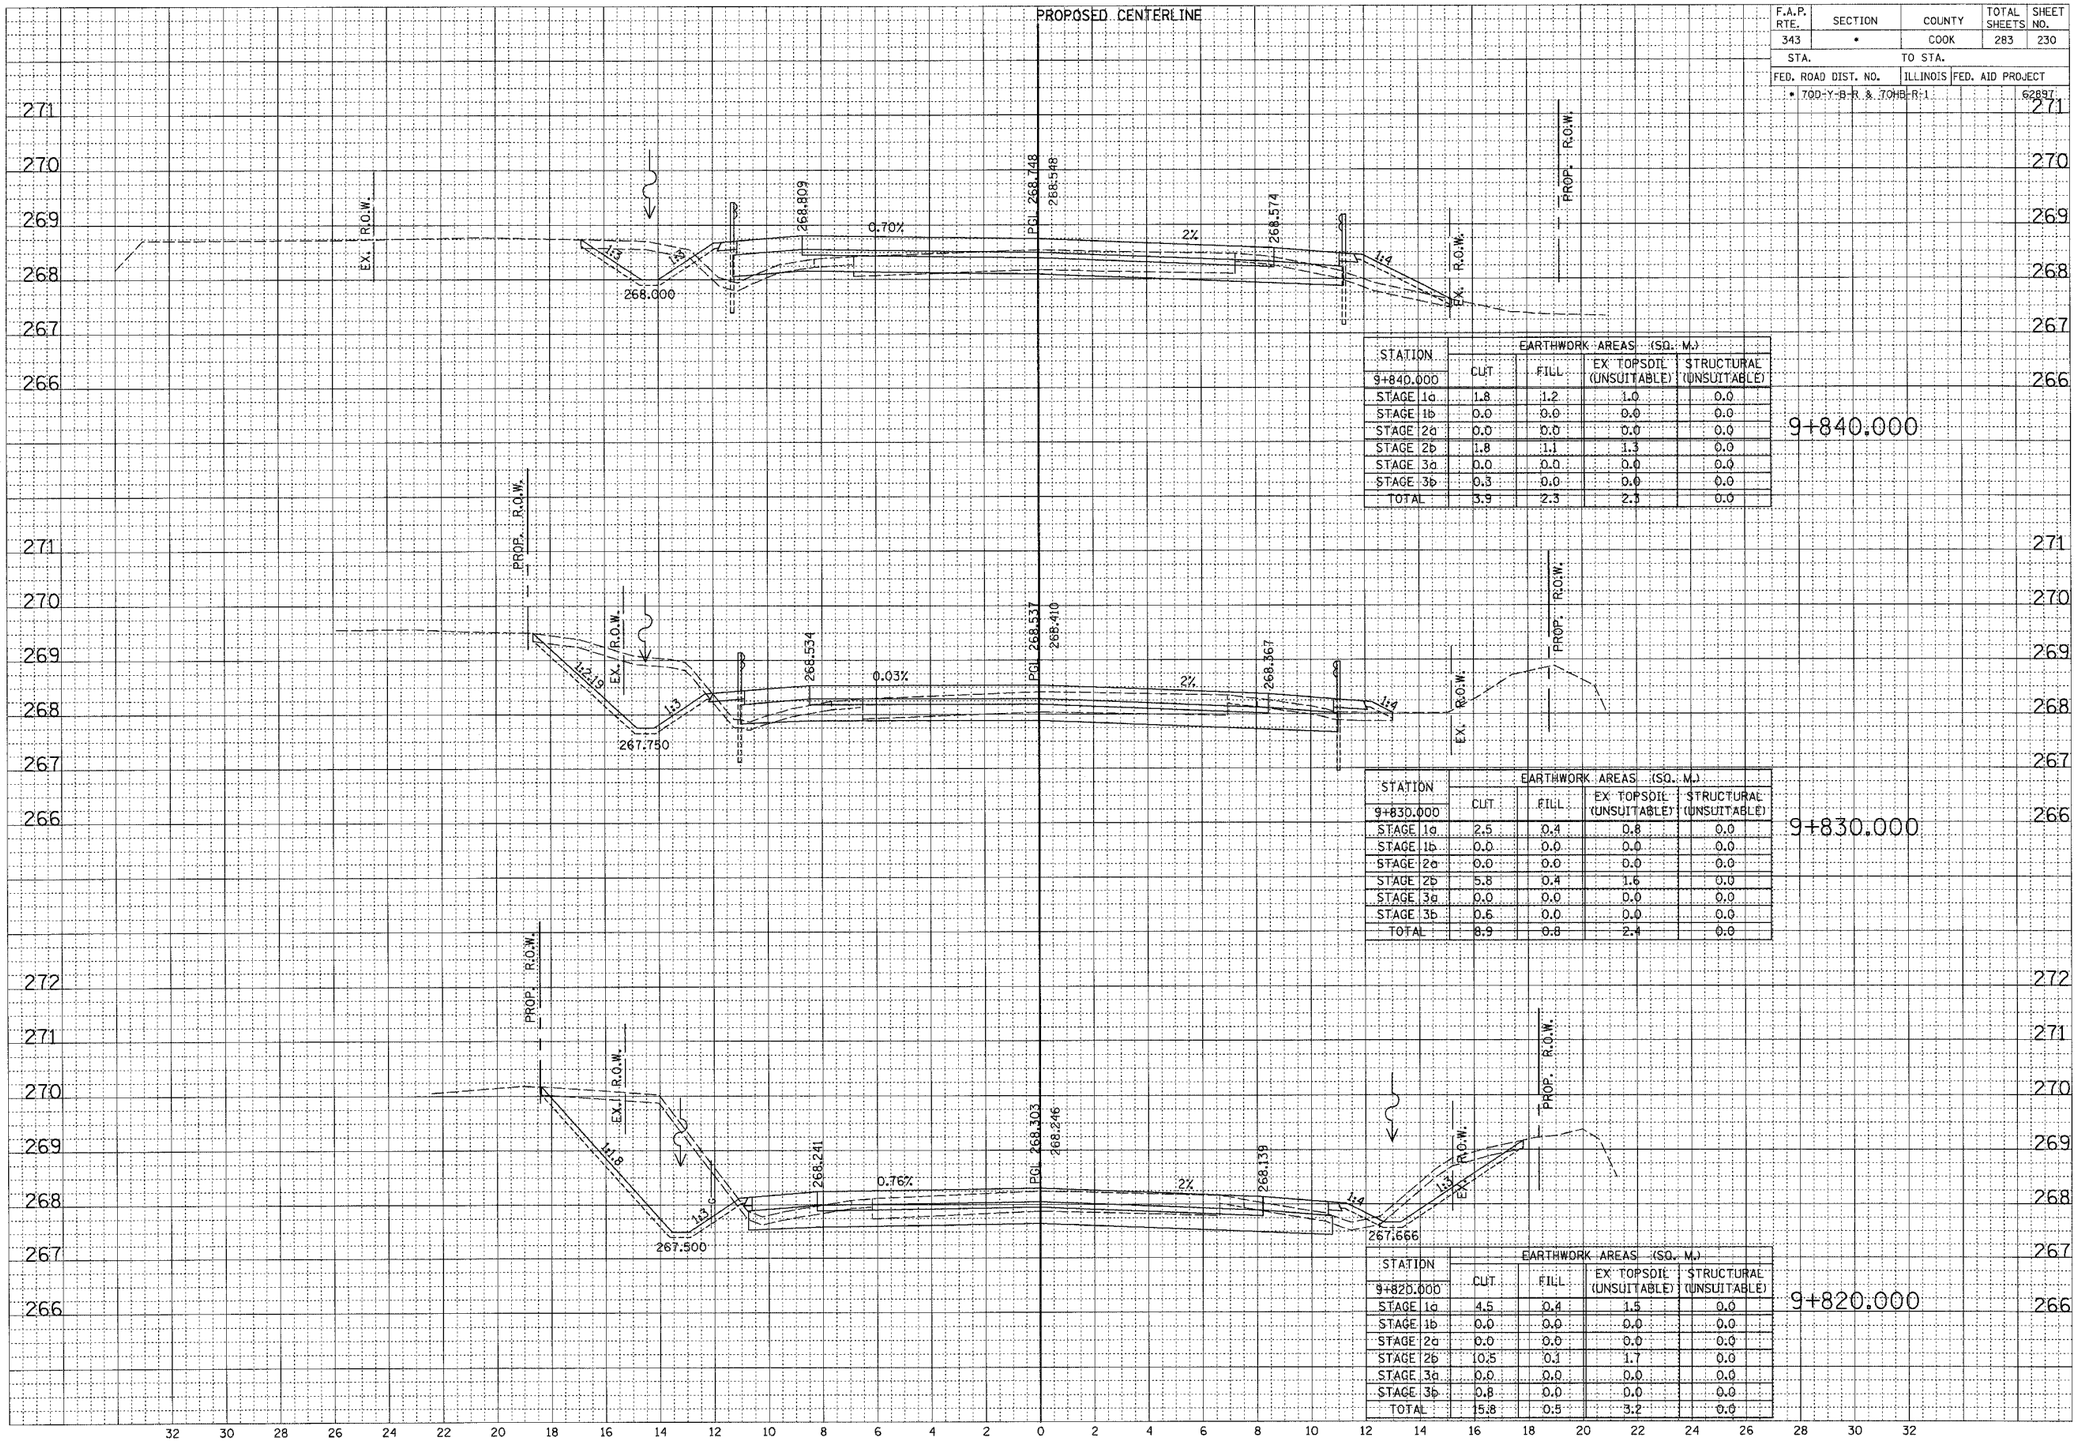

STATION 9+840.000	EARTHWORK AREAS (SQ. M.) CUT	FILL	EX TOPSOIL (UNSUITABLE)	STRUCTURAL (UNSUITABLE)
STAGE 1a	1.8	1.2	1.0	0.0
STAGE 1b	0.0	0.0	0.0	0.0
STAGE 2a	0.0	0.0	0.0	0.0
STAGE 2b	1.8	1.1	1.3	0.0
STAGE 3a	0.0	0.0	0.0	0.0
STAGE 3b	0.3	0.0	0.0	0.0
TOTAL	3.9	2.3	2.3	0.0

STATION 9+830.000	EARTHWORK AREAS (SQ. M.) CUT	FILL	EX TOPSOIL (UNSUITABLE)	STRUCTURAL (UNSUITABLE)
STAGE 1a	2.5	0.4	0.8	0.0
STAGE 1b	0.0	0.0	0.0	0.0
STAGE 2a	0.0	0.0	0.0	0.0
STAGE 2b	5.8	0.4	1.6	0.0
STAGE 3a	0.0	0.0	0.0	0.0
STAGE 3b	0.6	0.0	0.0	0.0
TOTAL	8.9	0.8	2.4	0.0

STATION 9+820.000	EARTHWORK AREAS (SQ. M.) CUT	FILL	EX TOPSOIL (UNSUITABLE)	STRUCTURAL (UNSUITABLE)
STAGE 1a	4.5	0.4	1.5	0.0
STAGE 1b	0.0	0.0	0.0	0.0
STAGE 2a	0.0	0.0	0.0	0.0
STAGE 2b	10.5	0.1	1.7	0.0
STAGE 3a	0.0	0.0	0.0	0.0
STAGE 3b	0.8	0.0	0.0	0.0
TOTAL	15.8	0.5	3.2	0.0

FINAL SURVEY — SURVEYED / PLOTTED / TEMPLATE / AREAS / AREAS CHECKED — NOTE BOOK NO. — BY — DATE

ORIGINAL SURVEY — SURVEYED / PLOTTED / TEMPLATE / AREAS / AREAS CHECKED — NOTE BOOK NO. — BY — DATE

IL ROUTE 68