F.A.P. RTE.	SECTION	COUNTY	TOTAL SHEETS	SHEET NO.
343	*	COOK	283	243
STA.		TO STA.		
FED. ROAD DIST. NO.		ILLINOIS	FED. AID PROJECT	
* 70D-Y-B-R & 70HB-R-1				62897

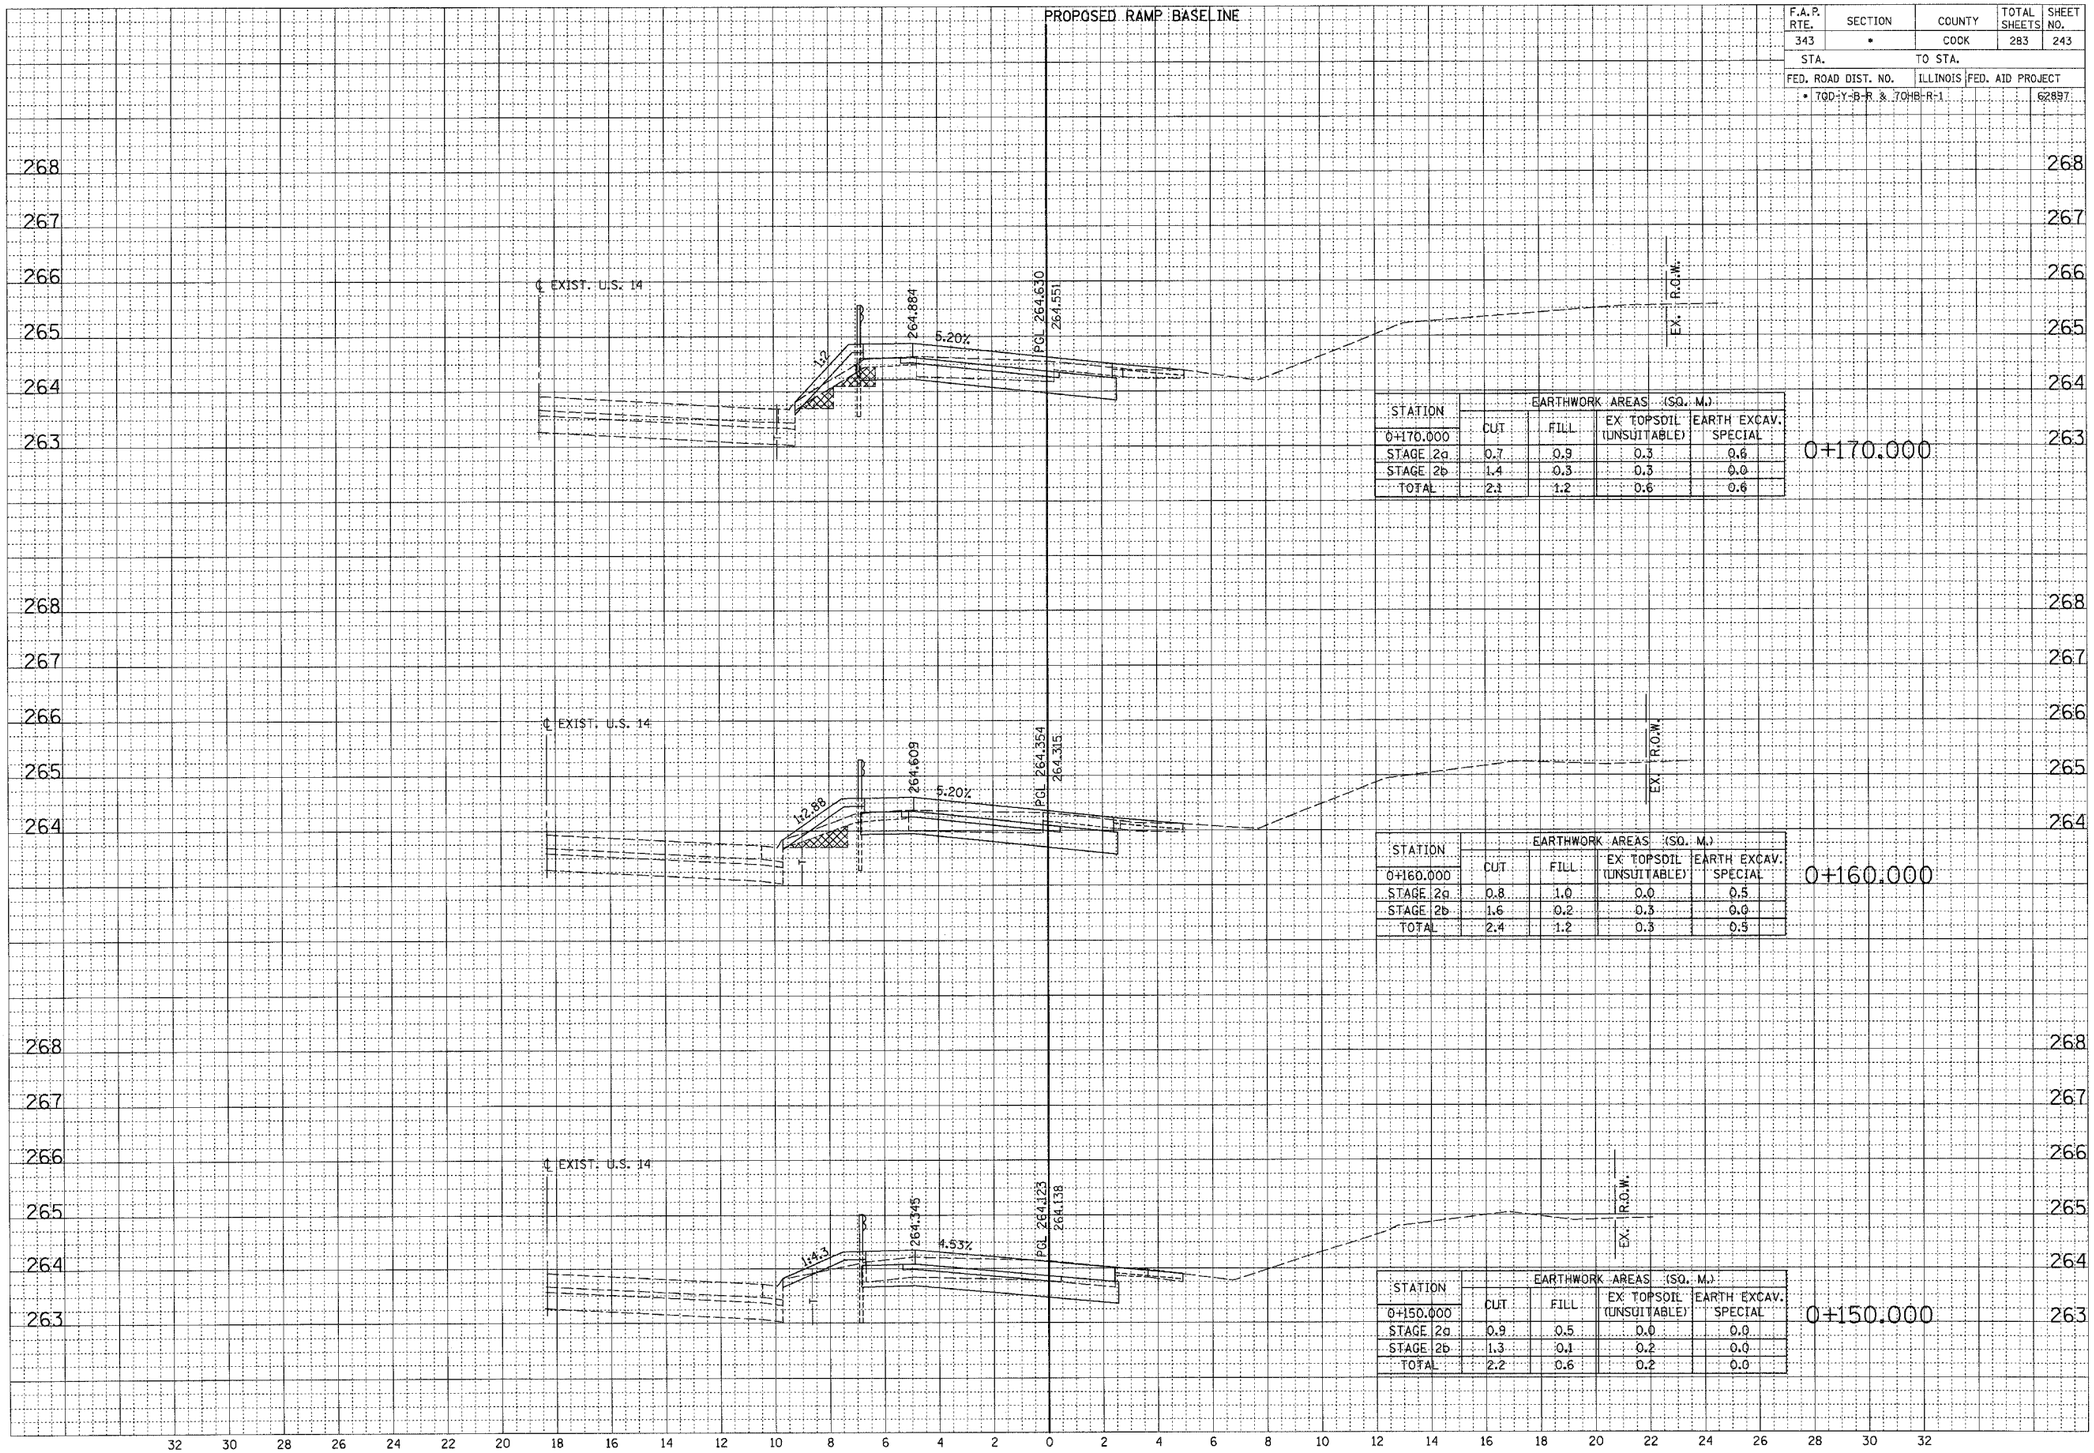

STATION	EARTHWORK AREAS (SQ. M.)			
0+170.000	CUT	FILL	EX TOPSOIL (UNSUITABLE)	EARTH EXCAV. SPECIAL
STAGE 2a	0.7	0.9	0.3	0.6
STAGE 2b	1.4	0.3	0.3	0.0
TOTAL	2.1	1.2	0.6	0.6

STATION	EARTHWORK AREAS (SQ. M.)			
0+160.000	CUT	FILL	EX TOPSOIL (UNSUITABLE)	EARTH EXCAV. SPECIAL
STAGE 2a	0.8	1.0	0.0	0.5
STAGE 2b	1.6	0.2	0.3	0.0
TOTAL	2.4	1.2	0.3	0.5

STATION	EARTHWORK AREAS (SQ. M.)			
0+150.000	CUT	FILL	EX TOPSOIL (UNSUITABLE)	EARTH EXCAV. SPECIAL
STAGE 2a	0.9	0.5	0.0	0.0
STAGE 2b	1.3	0.1	0.2	0.0
TOTAL	2.2	0.6	0.2	0.0

FINAL SURVEY — NOTE BOOK NO. — SURVEYED — PLOTTED — TEMPLATE — AREAS — AREAS CHECKED — BY — DATE

ORIGINAL SURVEY — NOTE BOOK NO. — SURVEYED — PLOTTED — TEMPLATE — AREAS — AREAS CHECKED — BY — DATE

RAMP A