F.A.P. RTE.	SECTION	COUNTY	TOTAL SHEETS	SHEET NO.
343	*	COOK	283	253
STA.		TO STA.		
FED. ROAD DIST. NO.	ILLINOIS	FED. AID PROJECT		
* 700:Y-B-R & 70HB-R-1				62897

FINAL SURVEY
NOTE BOOK
NO.
SURVEYED
PLOTTED
TEMPLATE
AREAS
AREAS CHECKED
BY
DATE

PROPOSED RAMP BASELINE

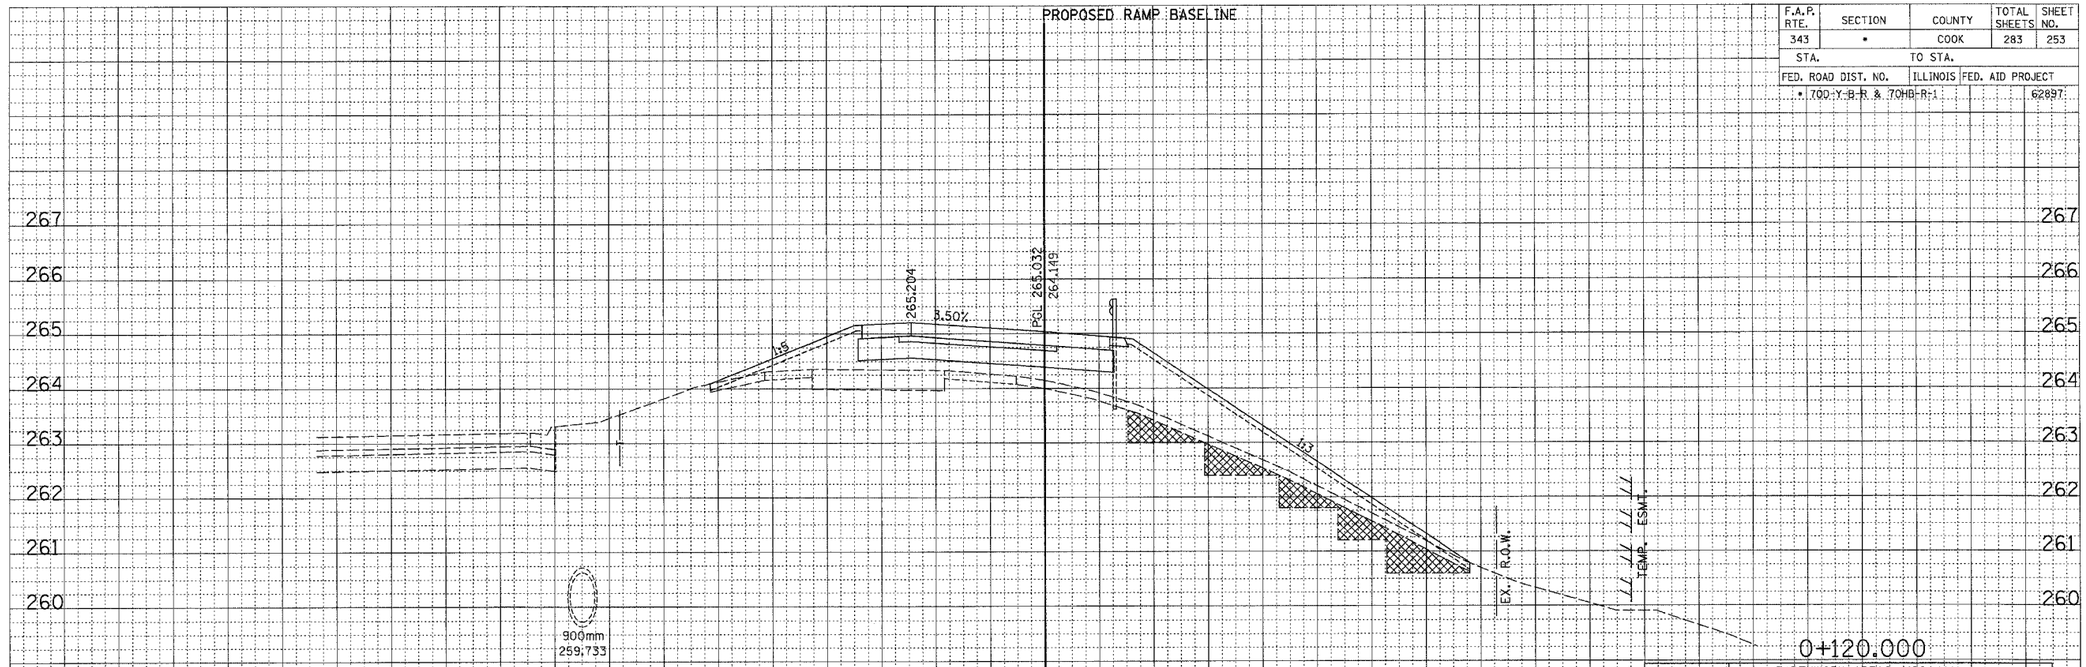

EARTHWORK AREAS (SQ. M.)

STATION	CUT	FILL	EX TOPSOIL (UNSUITABLE)	EARTH EXCAV. SPECIAL
0+120.000				
STAGE 1b	0.0	19.1	2.8	4.5
TOTAL	0.0	19.1	2.8	4.5

EARTHWORK AREAS (SQ. M.)

STATION	CUT	FILL	EX TOPSOIL (UNSUITABLE)	EARTH EXCAV. SPECIAL
0+110.000				
STAGE 1b	0.0	23.9	2.6	4.8
TOTAL	0.0	23.9	2.6	4.8

ORIGINAL SURVEY
NOTE BOOK
NO.
SURVEYED
PLOTTED
TEMPLATE
AREAS
AREAS CHECKED
BY
DATE

RAMP B

...\xs_sheet_ramp.dgn 10/13/2008 2:38:26 PM