F.A.P. RTE.	SECTION	COUNTY	TOTAL SHEETS	SHEET NO.
343	*	COOK	283	268
STA.		TO STA.		
FED. ROAD DIST. NO.		ILLINOIS	FED. AID PROJECT	
*	70D-Y-B-R & 70HB-R-1			62897

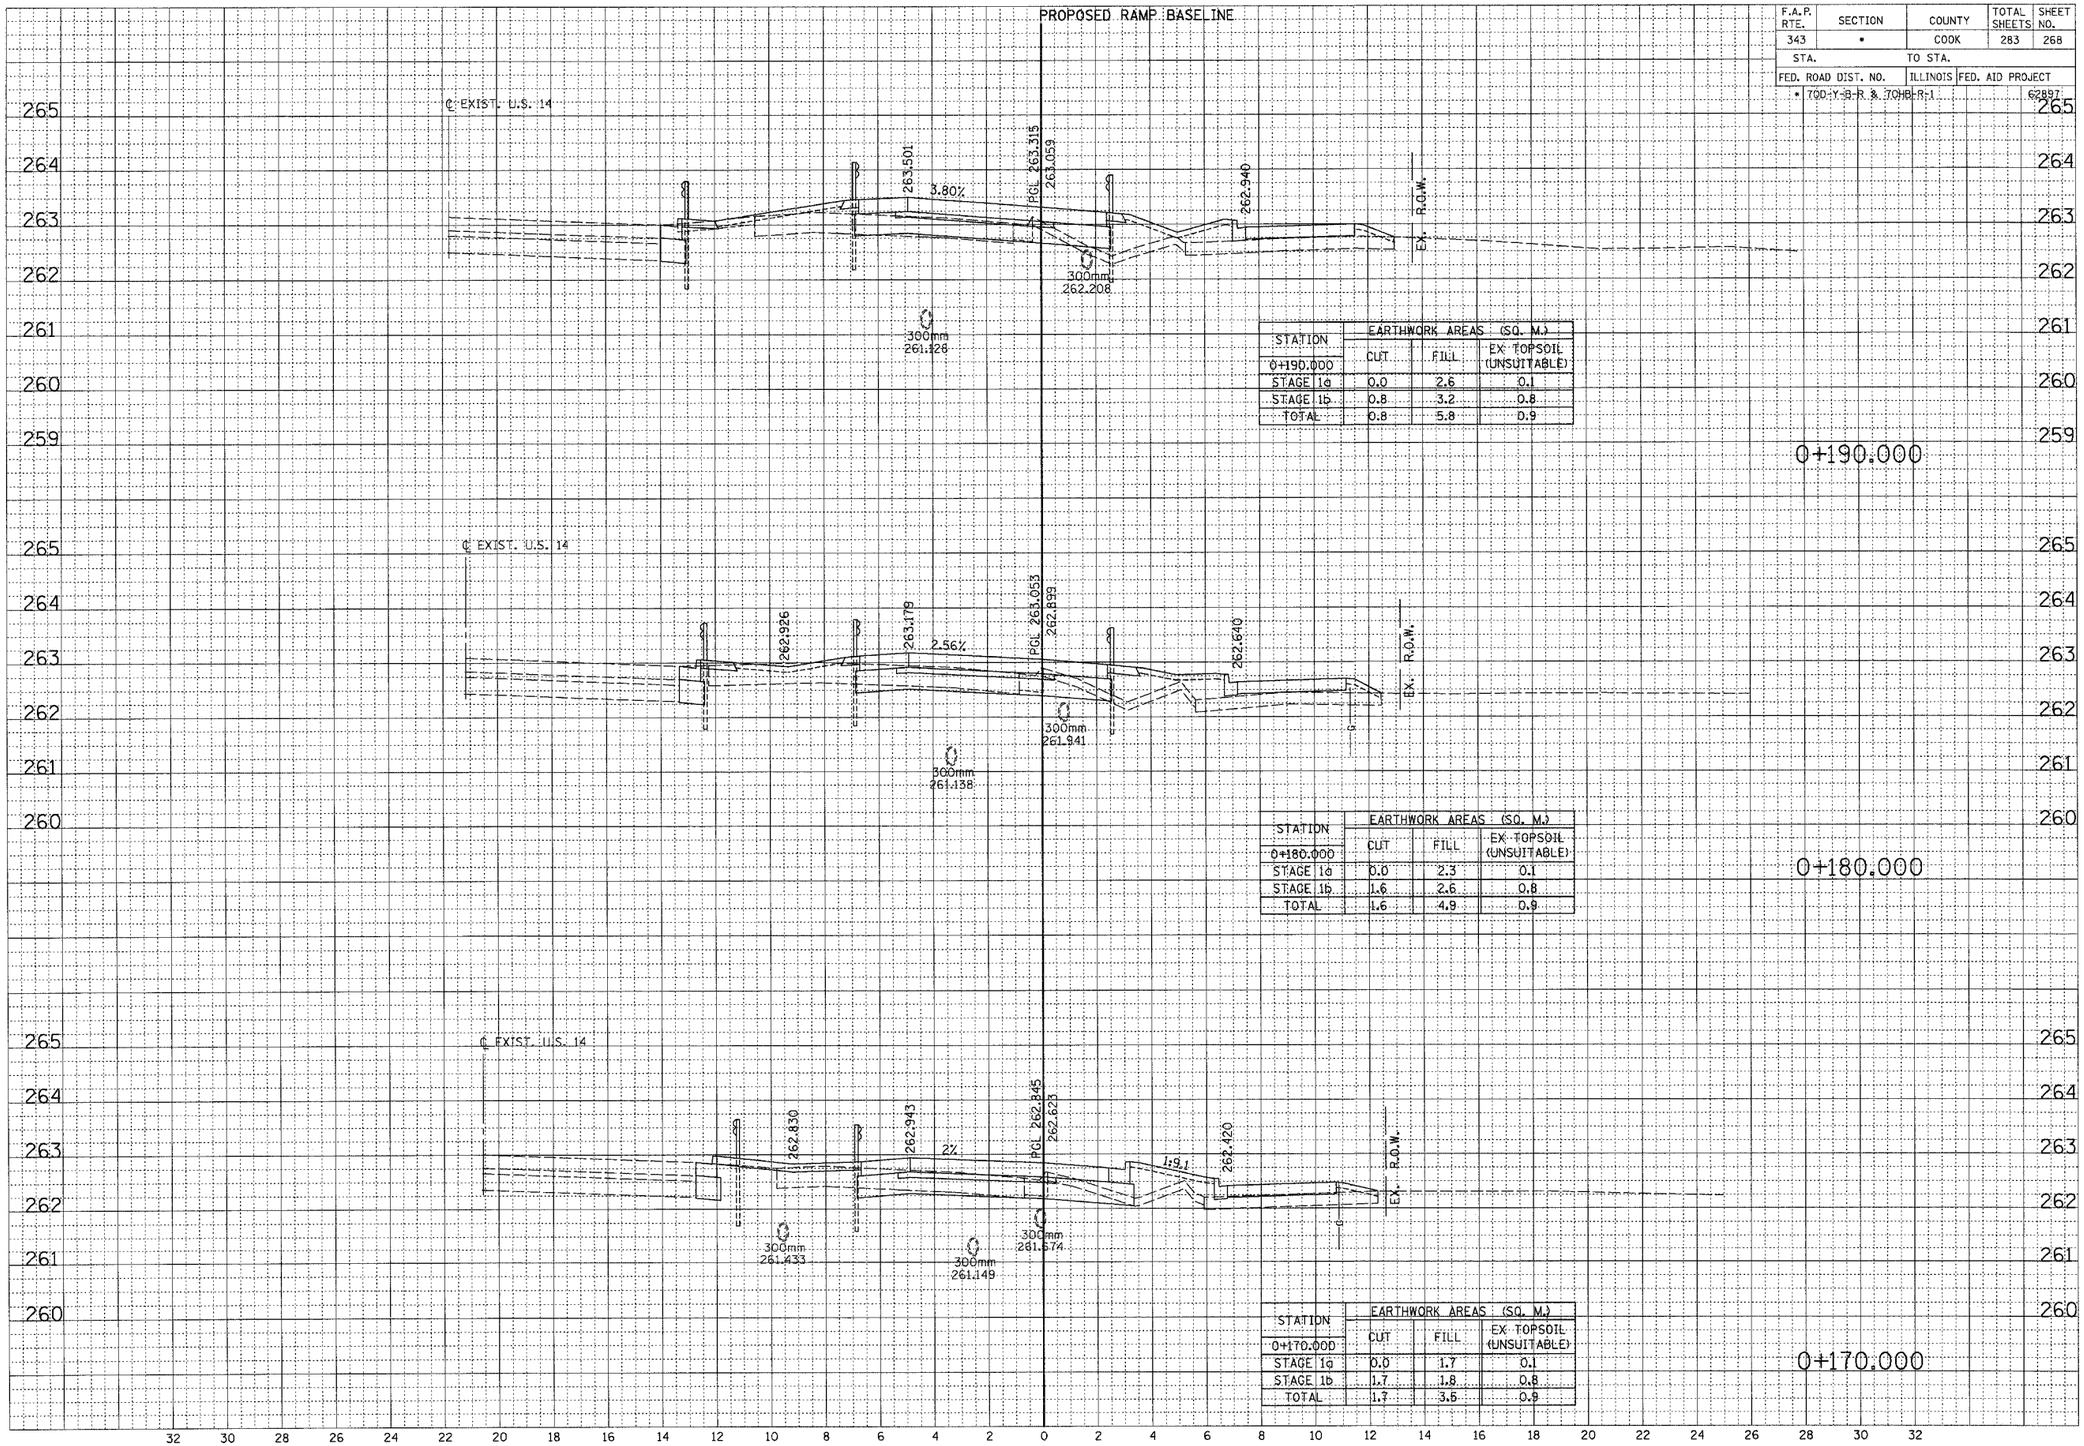

STATION	EARTHWORK AREAS (SQ. M.)		
0+190.000	CUT	FILL	EX TOPSOIL (UNSUITABLE)
STAGE 1a	0.0	2.6	0.1
STAGE 1b	0.8	3.2	0.8
TOTAL	0.8	5.8	0.9

STATION	EARTHWORK AREAS (SQ. M.)		
0+180.000	CUT	FILL	EX TOPSOIL (UNSUITABLE)
STAGE 1a	0.0	2.3	0.1
STAGE 1b	1.6	2.6	0.8
TOTAL	1.6	4.9	0.9

STATION	EARTHWORK AREAS (SQ. M.)		
0+170.000	CUT	FILL	EX TOPSOIL (UNSUITABLE)
STAGE 1a	0.0	1.7	0.1
STAGE 1b	1.7	1.8	0.8
TOTAL	1.7	3.6	0.9

FINAL SURVEY — NOTE BOOK NO. — SURVEYED / PLOTTED / TEMPLATE / AREAS / AREAS CHECKED — BY — DATE

ORIGINAL SURVEY — NOTE BOOK NO. — SURVEYED / PLOTTED / TEMPLATE / AREAS / AREAS CHECKED — BY — DATE

RAMP C