F.A.P. RTE.	SECTION	COUNTY	TOTAL SHEETS	SHEET NO.
343	*	COOK	283	277
STA.		TO STA.		
FED. ROAD DIST. NO.		ILLINOIS	FED. AID PROJECT	
* 70D-Y-B-R & 70HB-R-1				62897

PROPOSED RAMP BASELINE

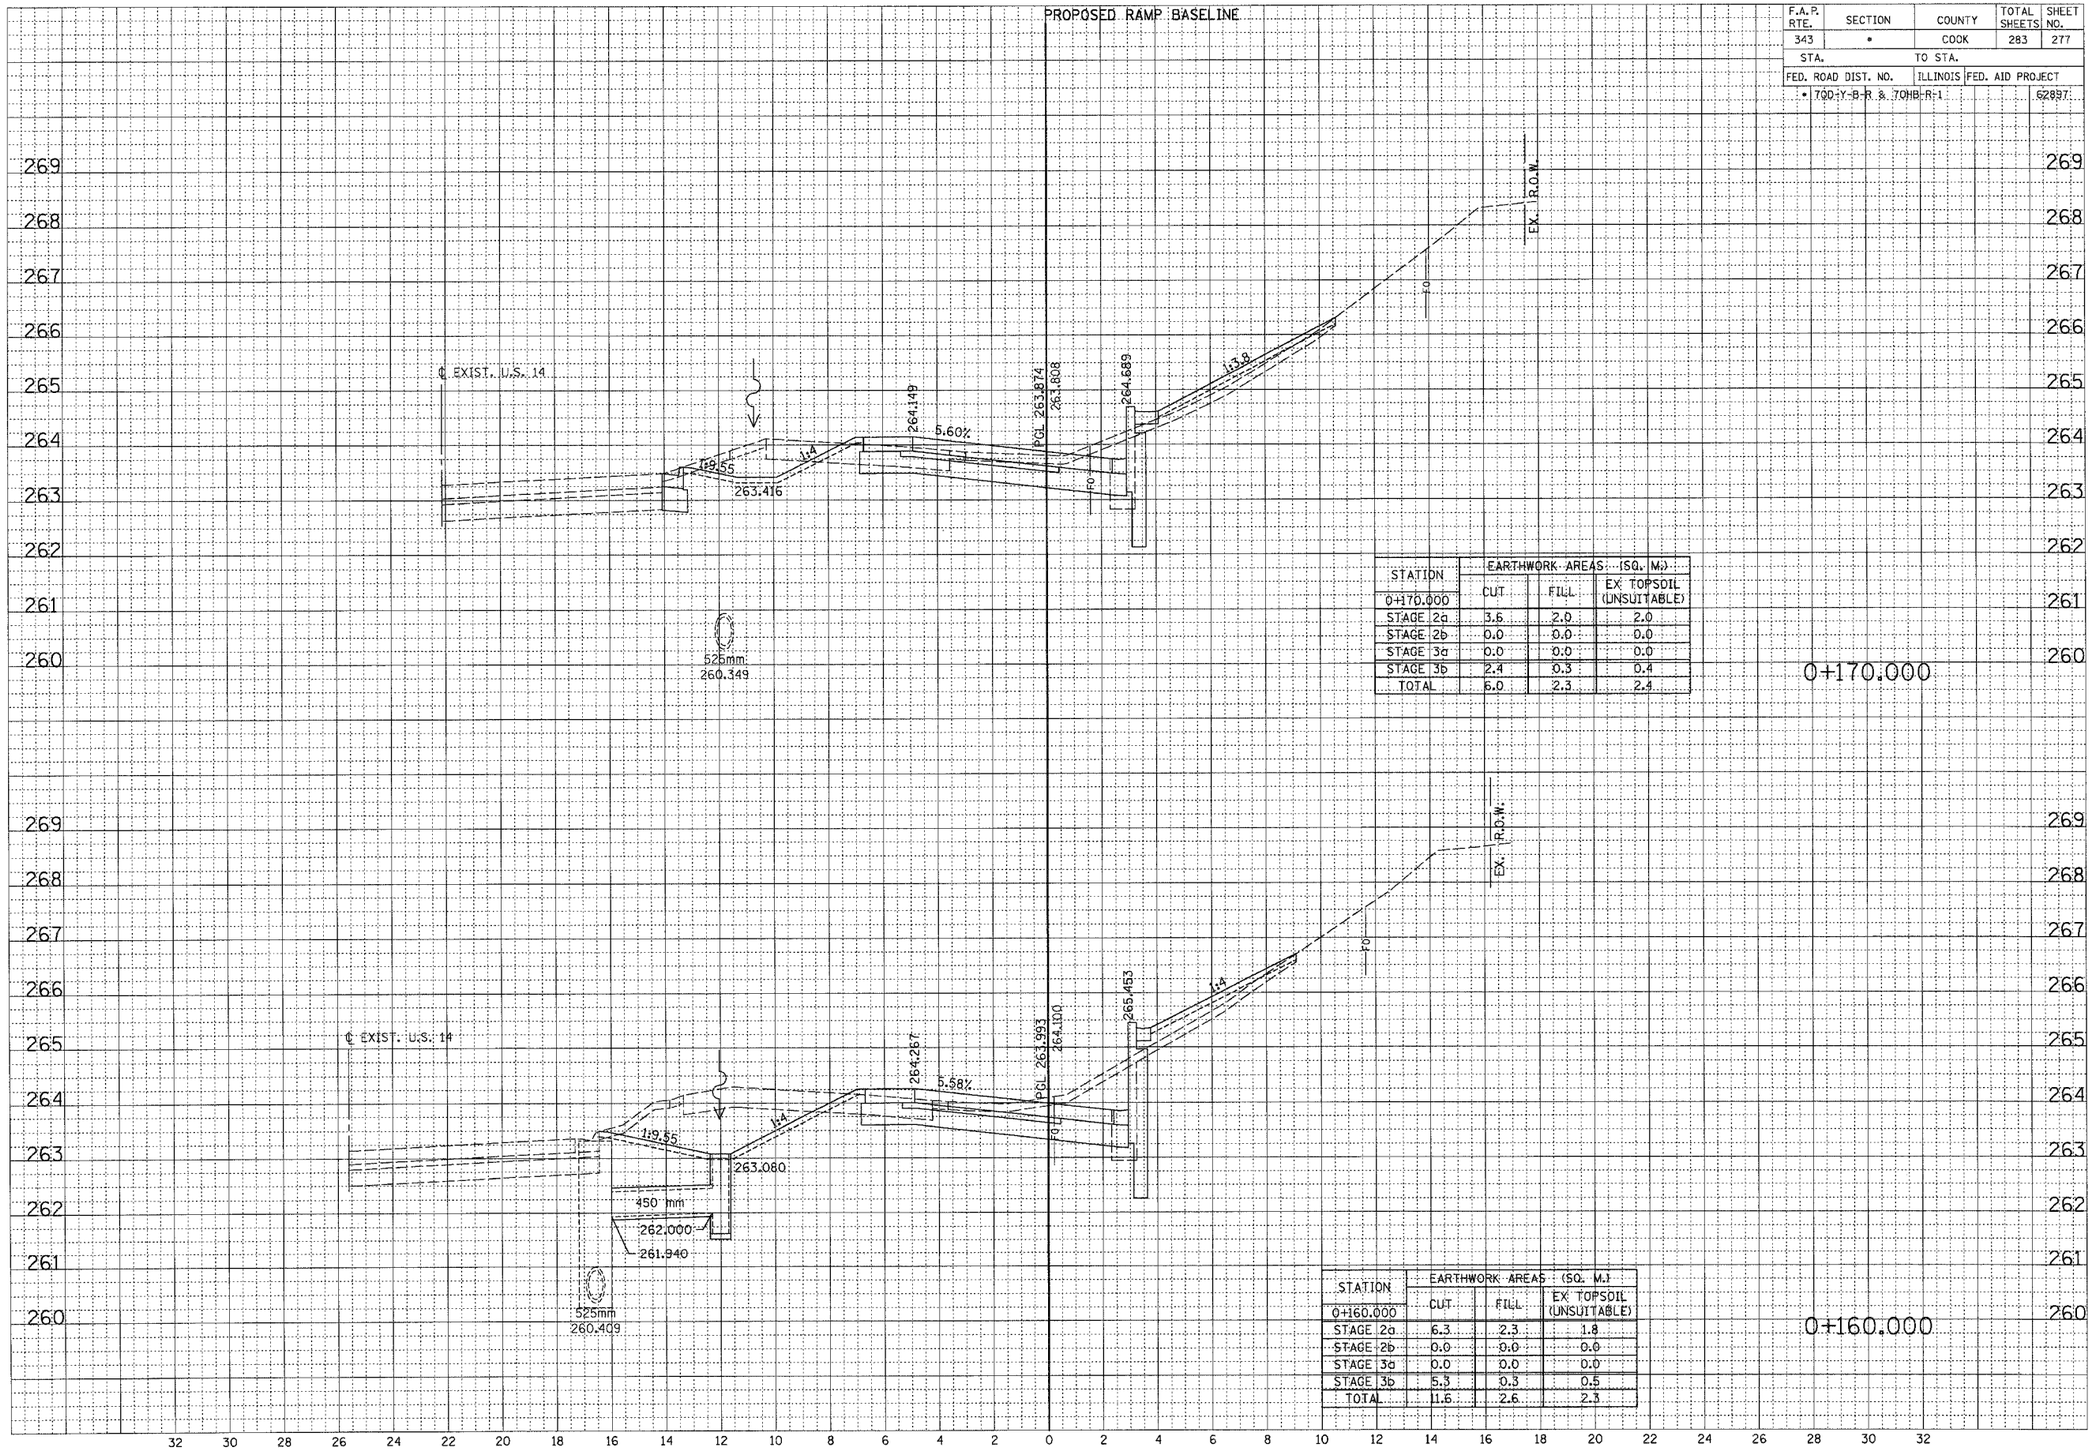

STATION	EARTHWORK AREAS (SQ. M.)		
0+170.000	CUT	FILL	EX TOPSOIL (UNSUITABLE)
STAGE 2a	3.6	2.0	2.0
STAGE 2b	0.0	0.0	0.0
STAGE 3a	0.0	0.0	0.0
STAGE 3b	2.4	0.3	0.4
TOTAL	6.0	2.3	2.4

STATION	EARTHWORK AREAS (SQ. M.)		
0+160.000	CUT	FILL	EX TOPSOIL (UNSUITABLE)
STAGE 2a	6.3	2.3	1.8
STAGE 2b	0.0	0.0	0.0
STAGE 3a	0.0	0.0	0.0
STAGE 3b	5.3	0.3	0.5
TOTAL	11.6	2.6	2.3

FINAL SURVEY — NOTE BOOK NO. — SURVEYED / PLOTTED / TEMPLATE / AREAS / AREAS CHECKED — BY — DATE

ORIGINAL SURVEY — NOTE BOOK NO. — SURVEYED / PLOTTED / TEMPLATE / AREAS / AREAS CHECKED — BY — DATE

RAMP D