CONTRACT NO. 64583

F.A.P RTE.	SECTION	COUNTY	TOTAL SHEETS	SHEET NO.
567	34X-BR	DEKALB	90	73
STA. 134+50.00		TO STA. 134+75.00		
FED. ROAD DIST. NO.	ILLINOIS	FED. AID PROJECT		

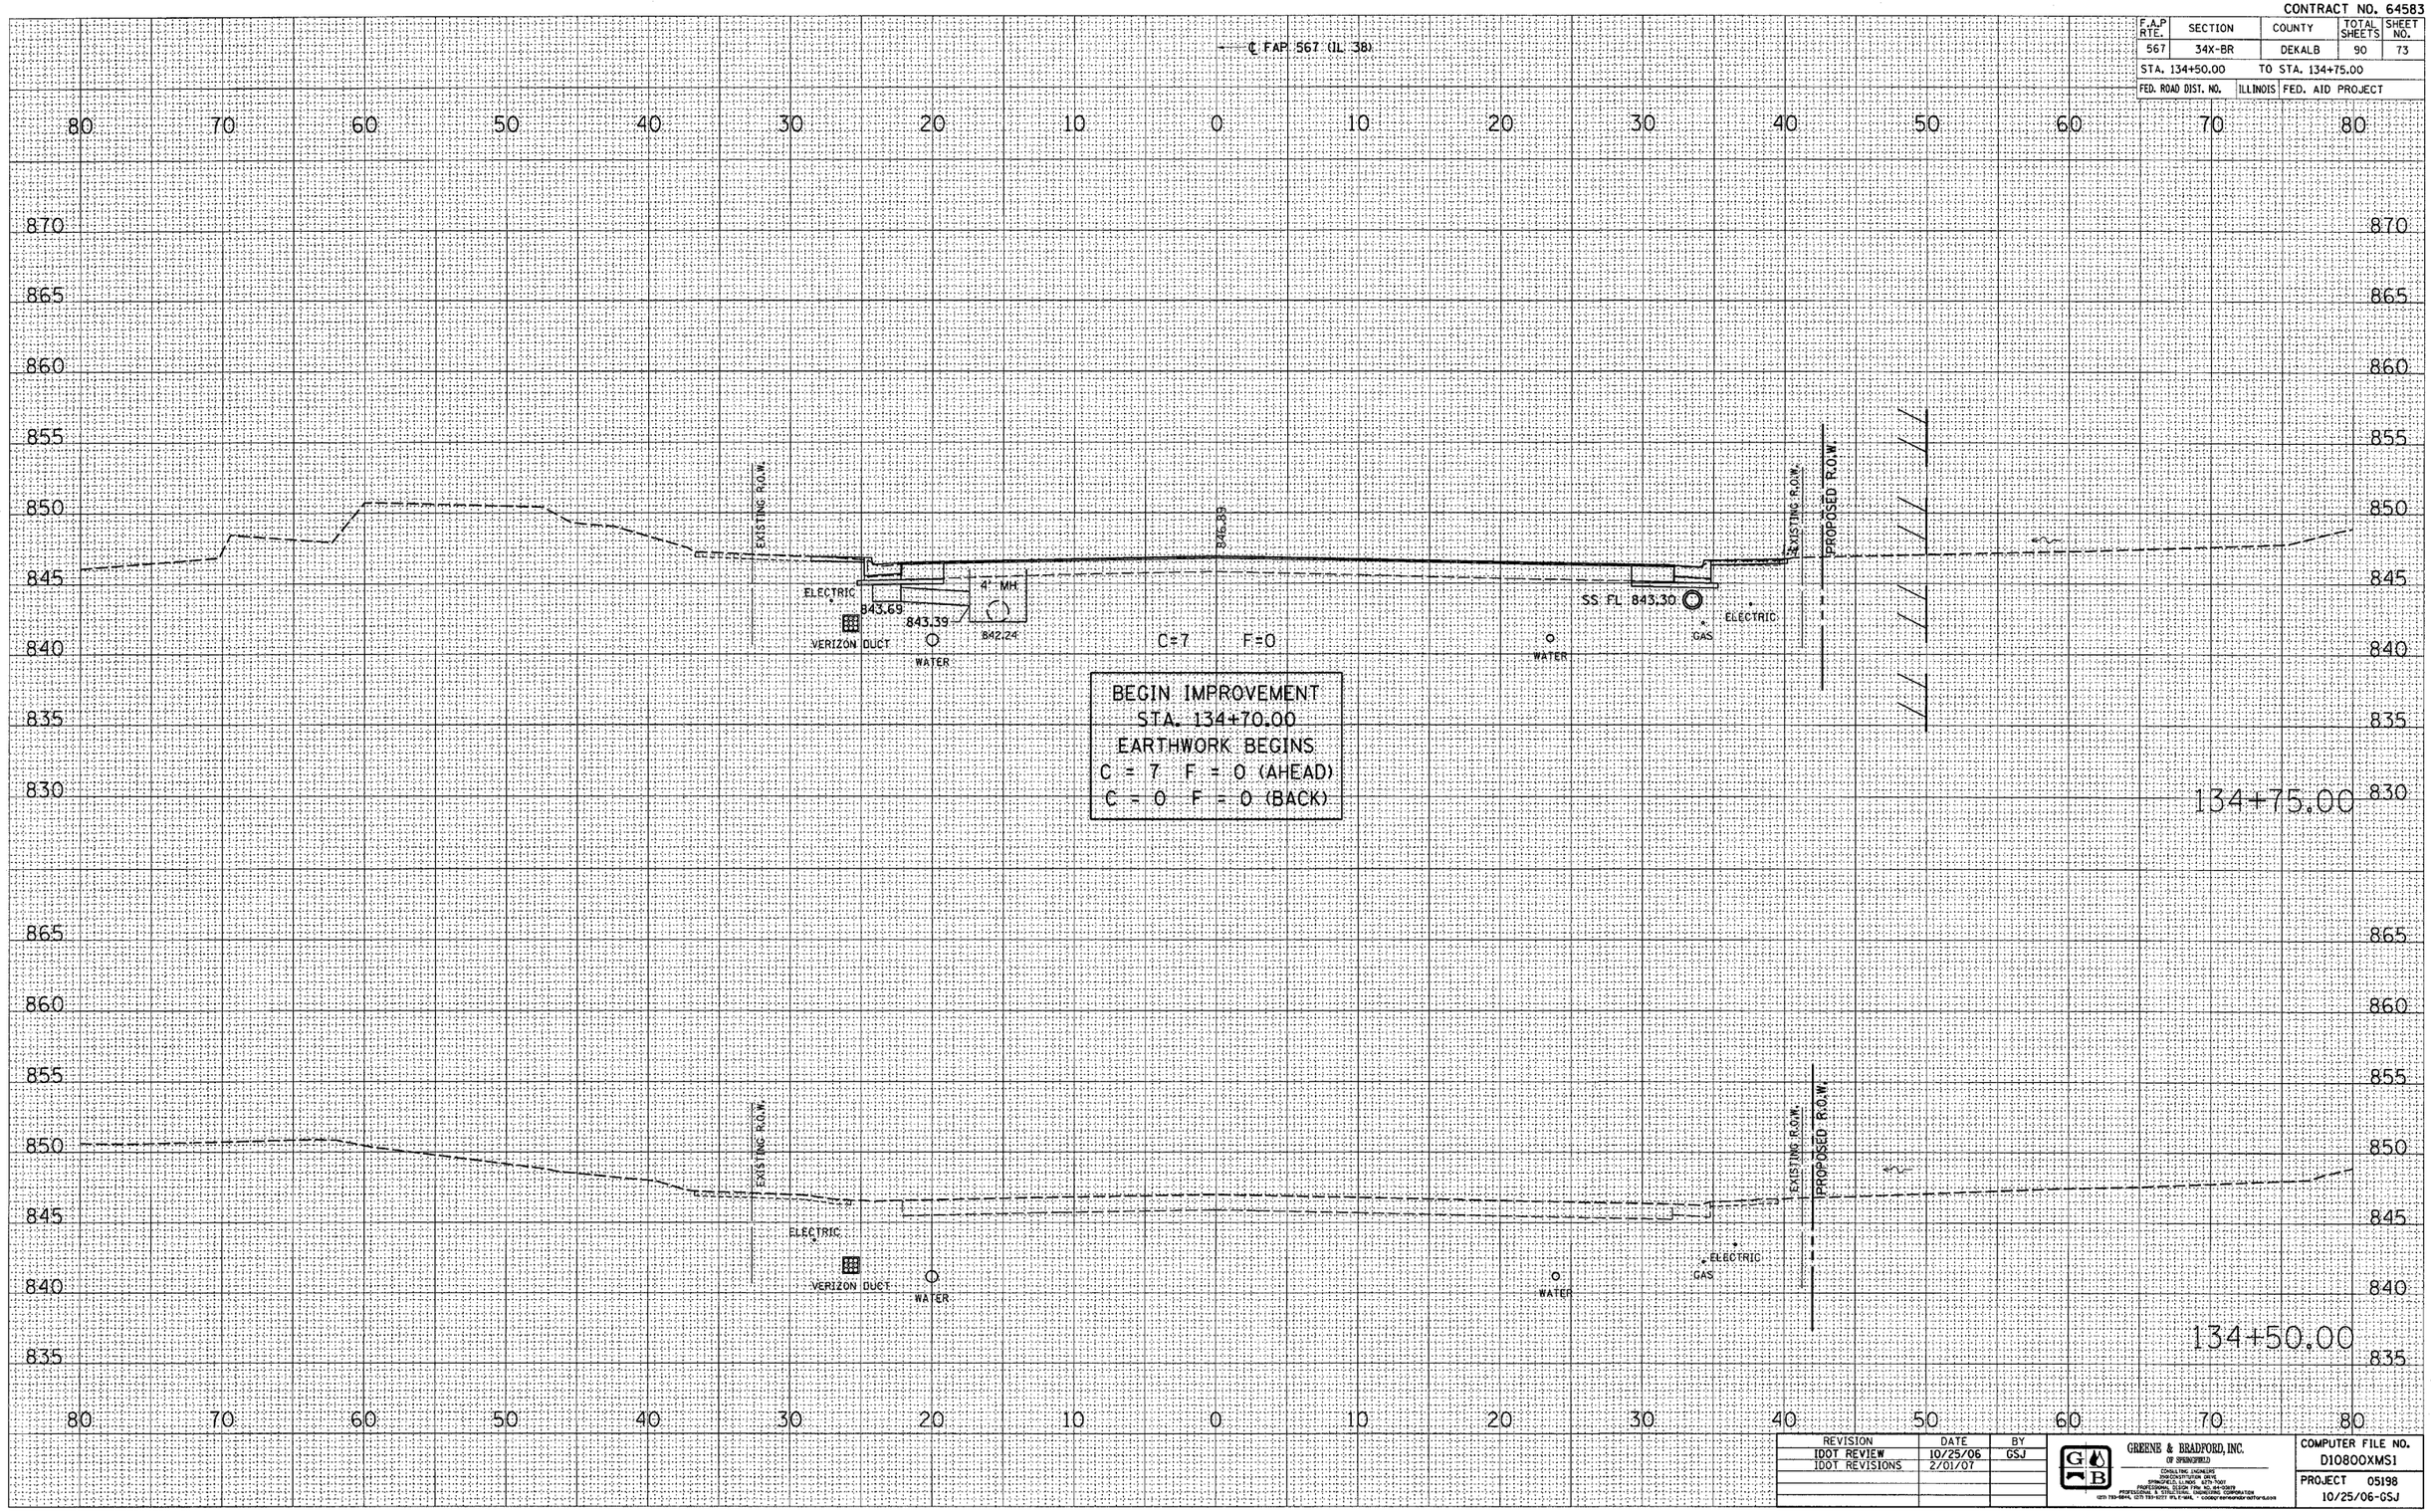

FINAL SURVEY — NOTE BOOK — NO. — BY — DATE
SURVEYED — PLOTTED — TEMPLATE — AREAS — AREAS CHECKED

ORIGINAL SURVEY — NOTE BOOK — NO. — BY — DATE
SURVEYED — PLOTTED — TEMPLATE — AREAS — AREAS CHECKED

PLOT DATE = 2/2/2007
FILE NAME = #FILE#$
PLOT SCALE = #SCALE#$
REFERENCE = REF
OPERATOR = $USER$

REVISION	DATE	BY
IDOT REVIEW	10/25/06	GSJ
IDOT REVISIONS	2/01/07	

GREENE & BRADFORD, INC.
OF SPRINGFIELD
CONSULTING ENGINEERS
2340 SOUTH 6TH STREET
SPRINGFIELD, ILLINOIS 62703-7007
PROFESSIONAL DESIGN FIRM NO. 184-000539
PROFESSIONAL & TECHNICAL CONSULTING CORPORATION
(217) 793-5944, (217) 793-5277 (FAX) E-MAIL: • cooley@greenebradford.com

COMPUTER FILE NO. D10800XMS1
PROJECT 05198
10/25/06-GSJ

CROSS SECTIONS – MAINLINE