CONTRACT NO. 64583

F.A.P RTE.	SECTION	COUNTY	TOTAL SHEETS	SHEET NO.
567	34X-BR	DEKALB	90	75
STA. 135+50.00		TO STA. 135+75.00		
FED. ROAD DIST. NO.	ILLINOIS	FED. AID PROJECT		

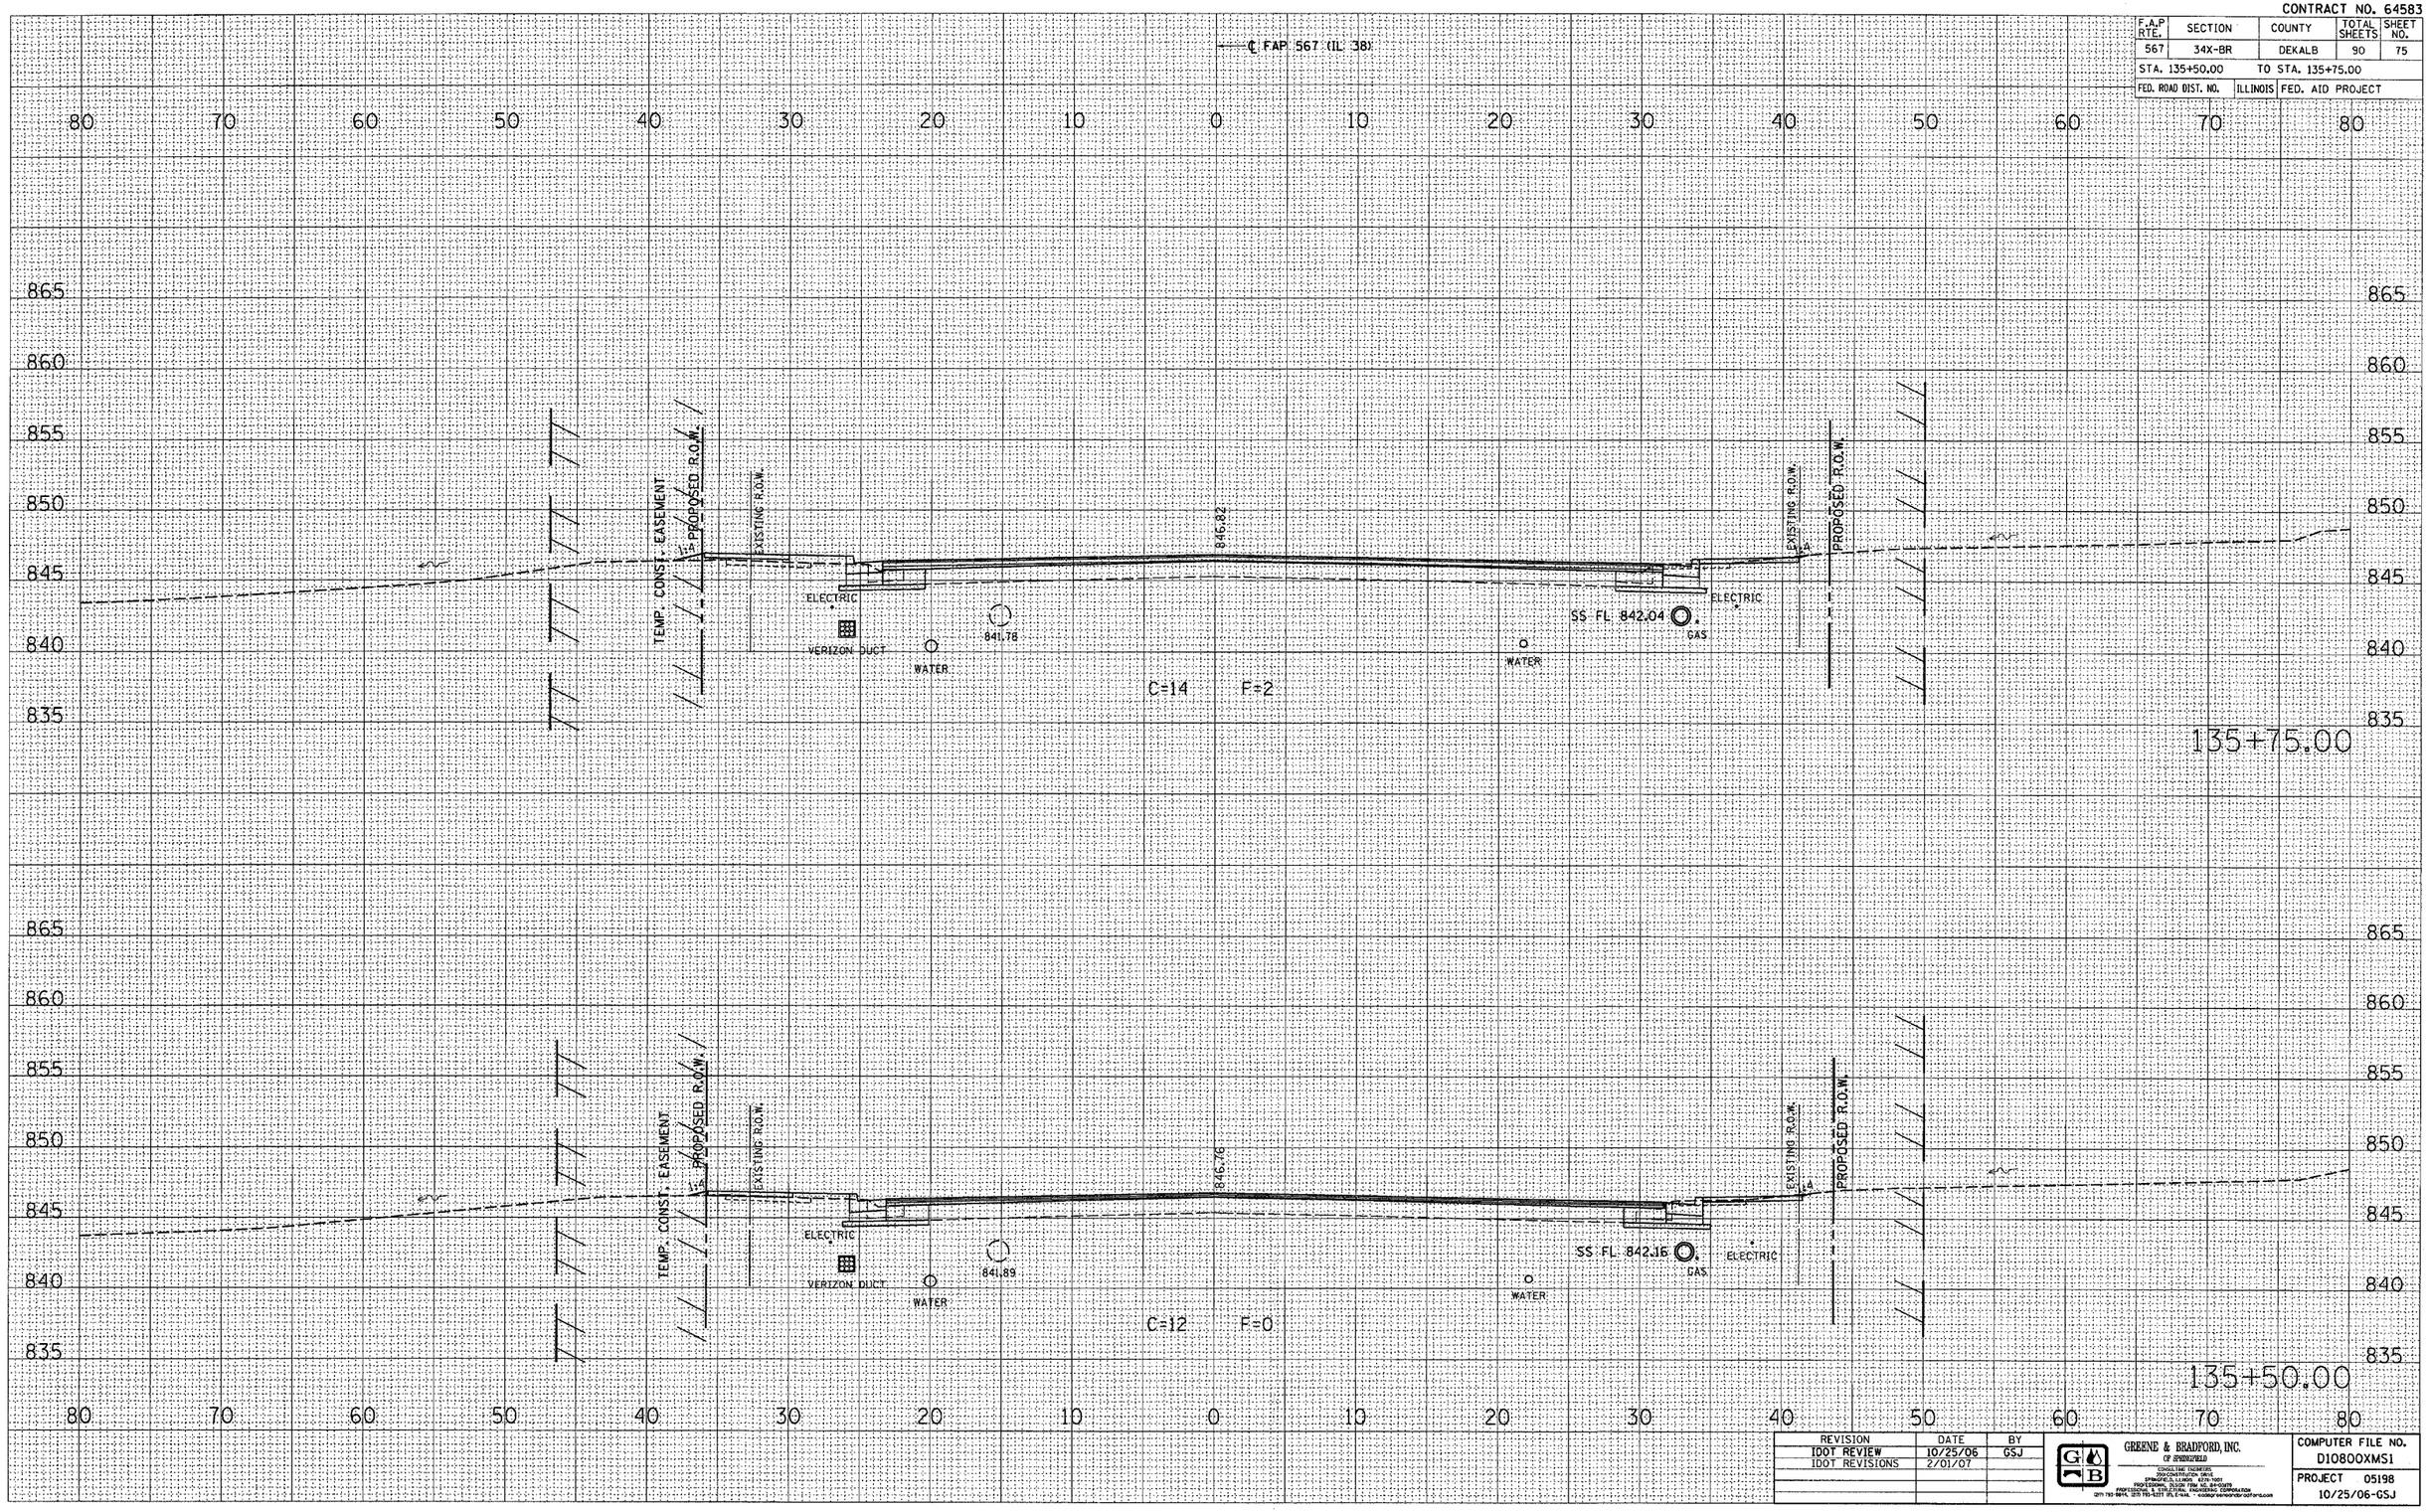

FINAL SURVEY — NOTE BOOK — NO. — SURVEYED — PLOTTED — TEMPLATE — AREAS — AREAS CHECKED — BY — DATE

ORIGINAL SURVEY — NOTE BOOK — NO. — SURVEYED — PLOTTED — TEMPLATE — AREAS — AREAS CHECKED — BY — DATE

PLOT DATE = 2/2/2007
FILE NAME = $FILE$
PLOT SCALE = $SCALE$
REFERENCE = REF
OPERATOR = $USER$

REVISION	DATE	BY
IDOT REVIEW	10/25/06	GSJ
IDOT REVISIONS	2/01/07	

GREENE & BRADFORD, INC.
OF SPRINGFIELD
CONSULTING ENGINEERS
SPRINGFIELD, ILLINOIS 62711-7001
PROFESSIONAL DESIGN FIRM NO. 184-001178
PROFESSIONAL ENGINEERING AND LAND SURVEYING CORPORATION
(217) 787-9814, (217) 793-3277 (FX), E-MAIL - wwebb@greenebradford.com

COMPUTER FILE NO. D10800XMS1
PROJECT 05198
10/25/06-GSJ

CROSS SECTIONS – MAINLINE