CONTRACT NO. 64583

F.A.P RTE.	SECTION	COUNTY	TOTAL SHEETS	SHEET NO.
567	34X-BR	DEKALB	90	82
STA. 138+25.00		TO STA. 138+45.00		
FED. ROAD DIST. NO.	ILLINOIS	FED. AID PROJECT		

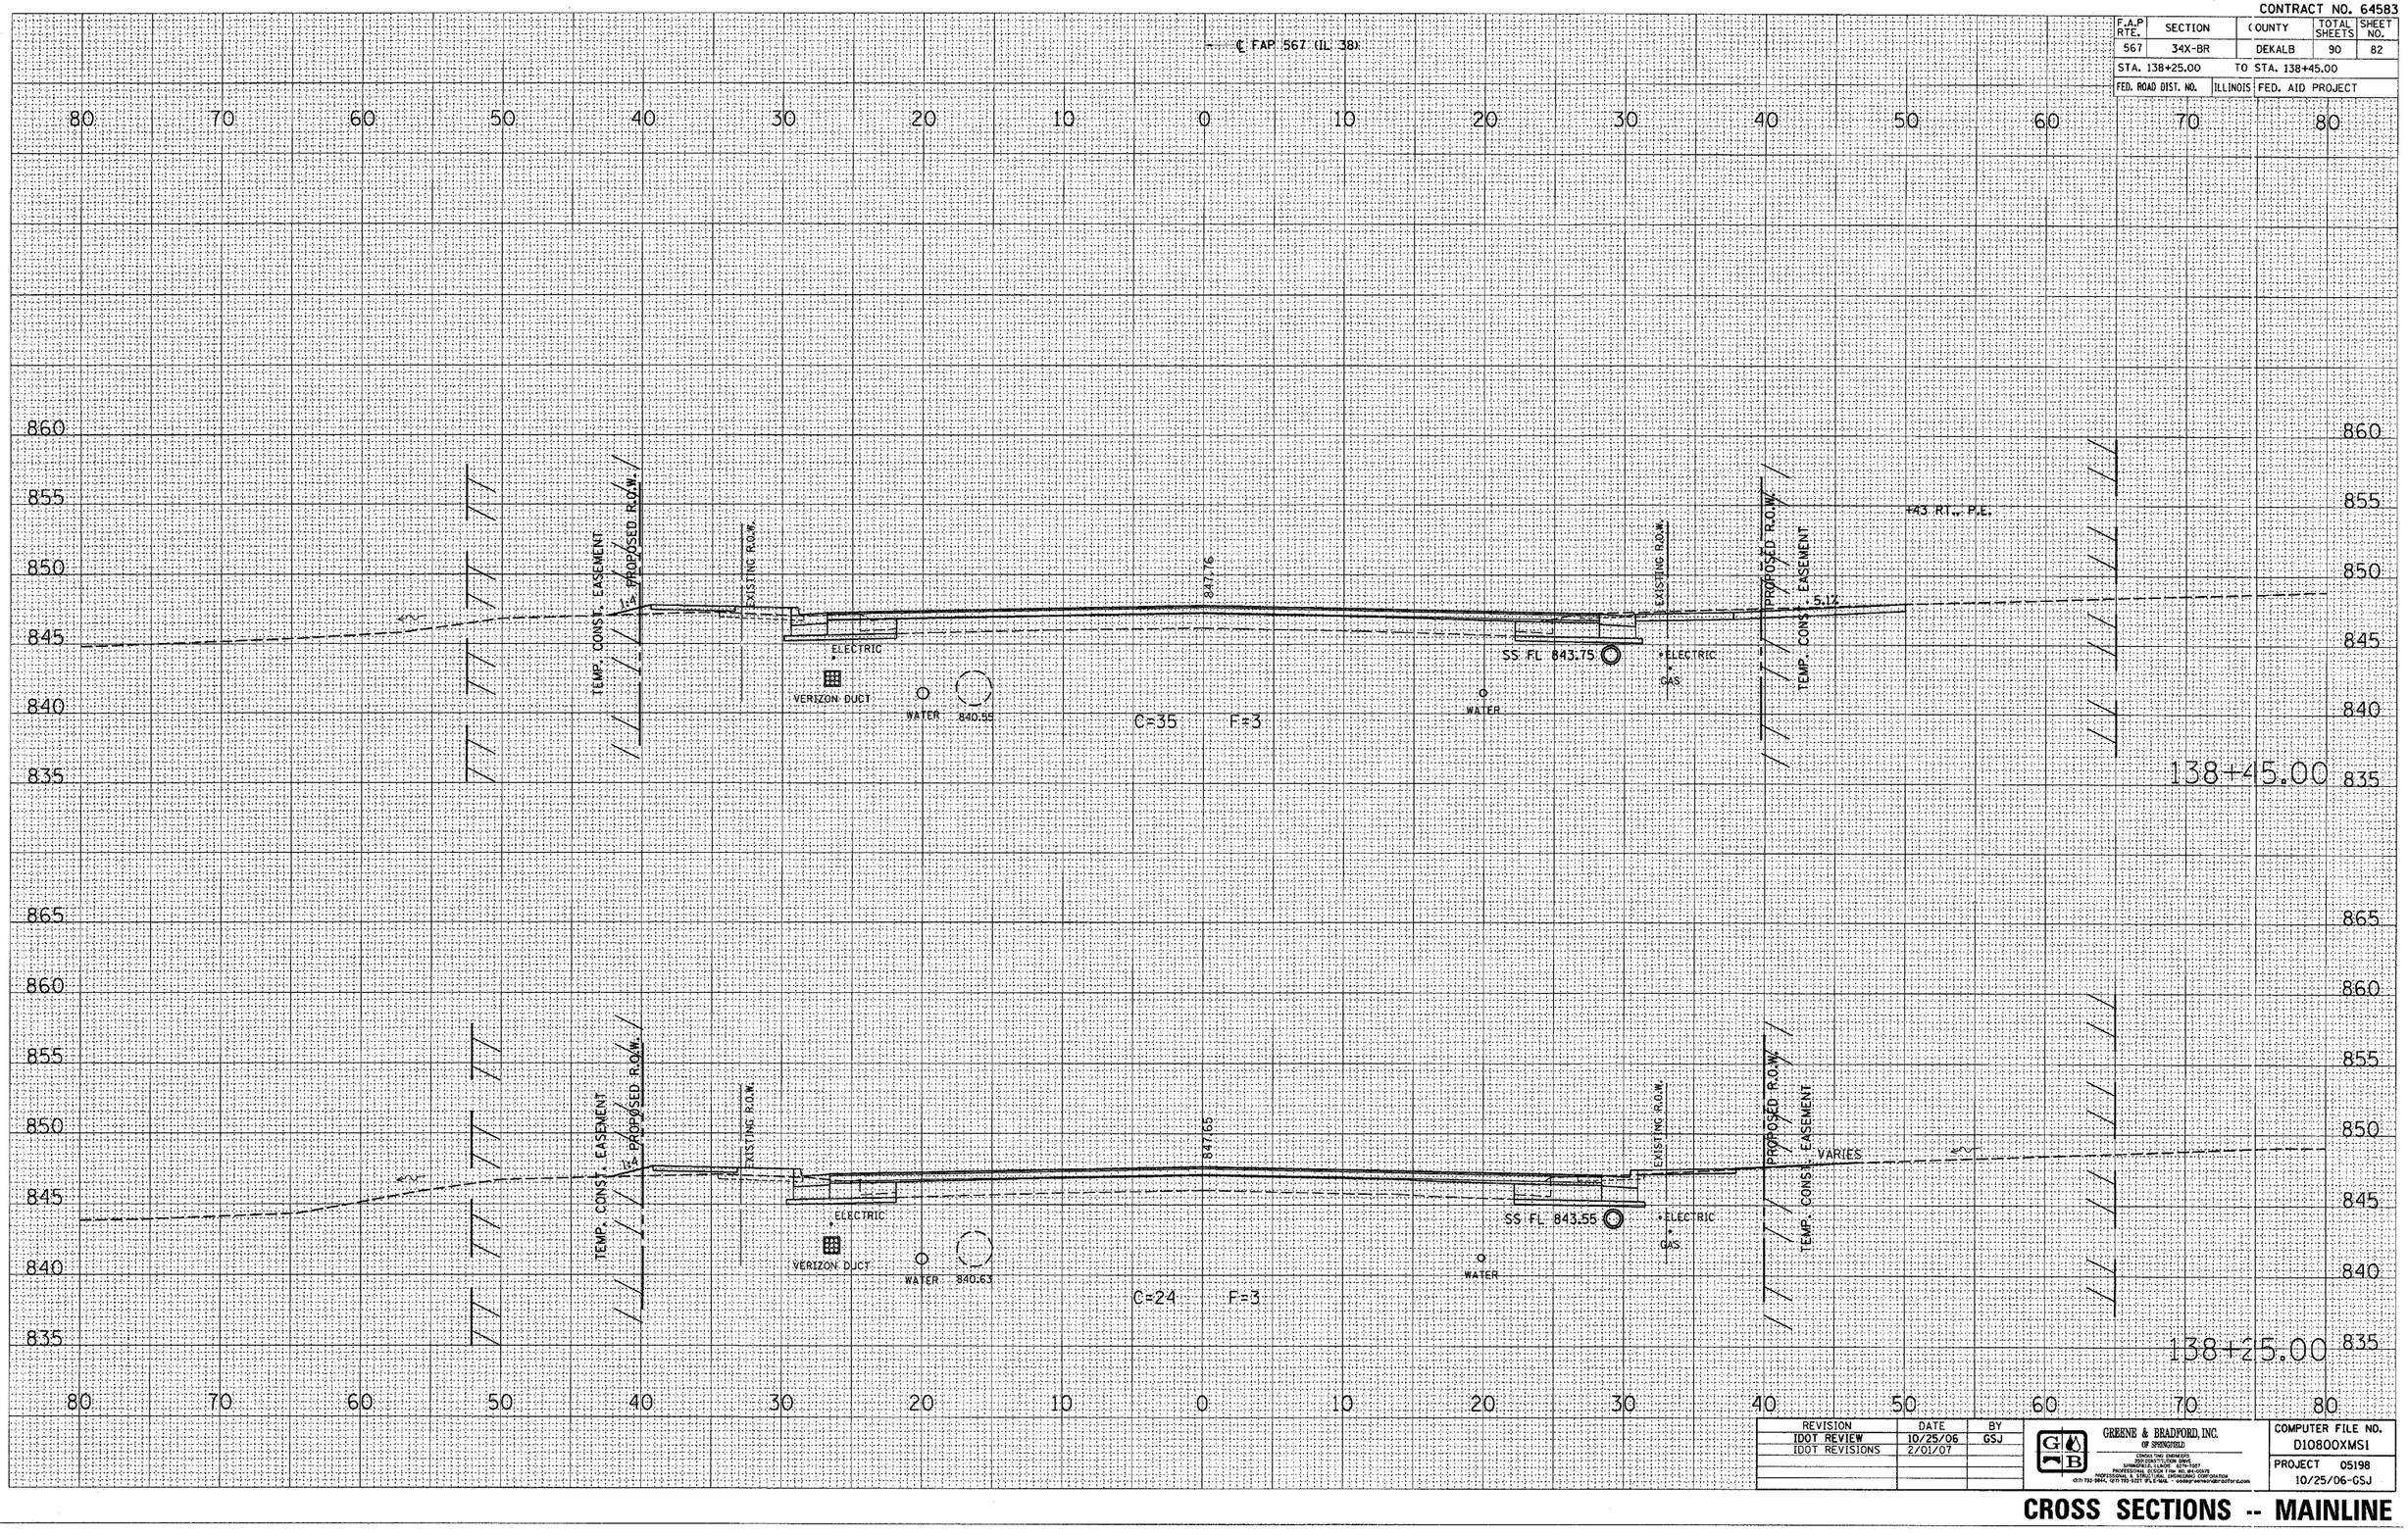

FINAL SURVEY	BY	DATE
NOTE BOOK	SURVEYED	
NO.	PLOTTED	
	TEMPLATE	
	AREAS	
	AREAS CHECKED	

ORIGINAL SURVEY	BY	DATE
NOTE BOOK	SURVEYED	
	PLOTTED	
	TEMPLATE	
	AREAS	
NO.	AREAS CHECKED	

PLOT DATE = 2/2/2007
FILE NAME = $FILE$
PLOT SCALE = $SCALE$
REFERENCE = REF
OPERATOR = $USER$

REVISION	DATE	BY
IDOT REVIEW	10/25/06	GSJ
IDOT REVISIONS	2/01/07	

GREENE & BRADFORD, INC.
OF SPRINGFIELD
CONSULTING ENGINEERS
350 CONSTITUTION DRIVE
SPRINGFIELD, ILLINOIS 62711-7307
PROFESSIONAL DESIGN FIRM 184.001005
PROFESSIONAL SURVEYING FIRM NO. 184-005278 CORPORATION
(217) 793-3941, (217) 793-3021 (FAX), e-mail: "postoffice@greenebradford.com

COMPUTER FILE NO. D10800XMSI

PROJECT 05198
10/25/06-GSJ

CROSS SECTIONS -- MAINLINE